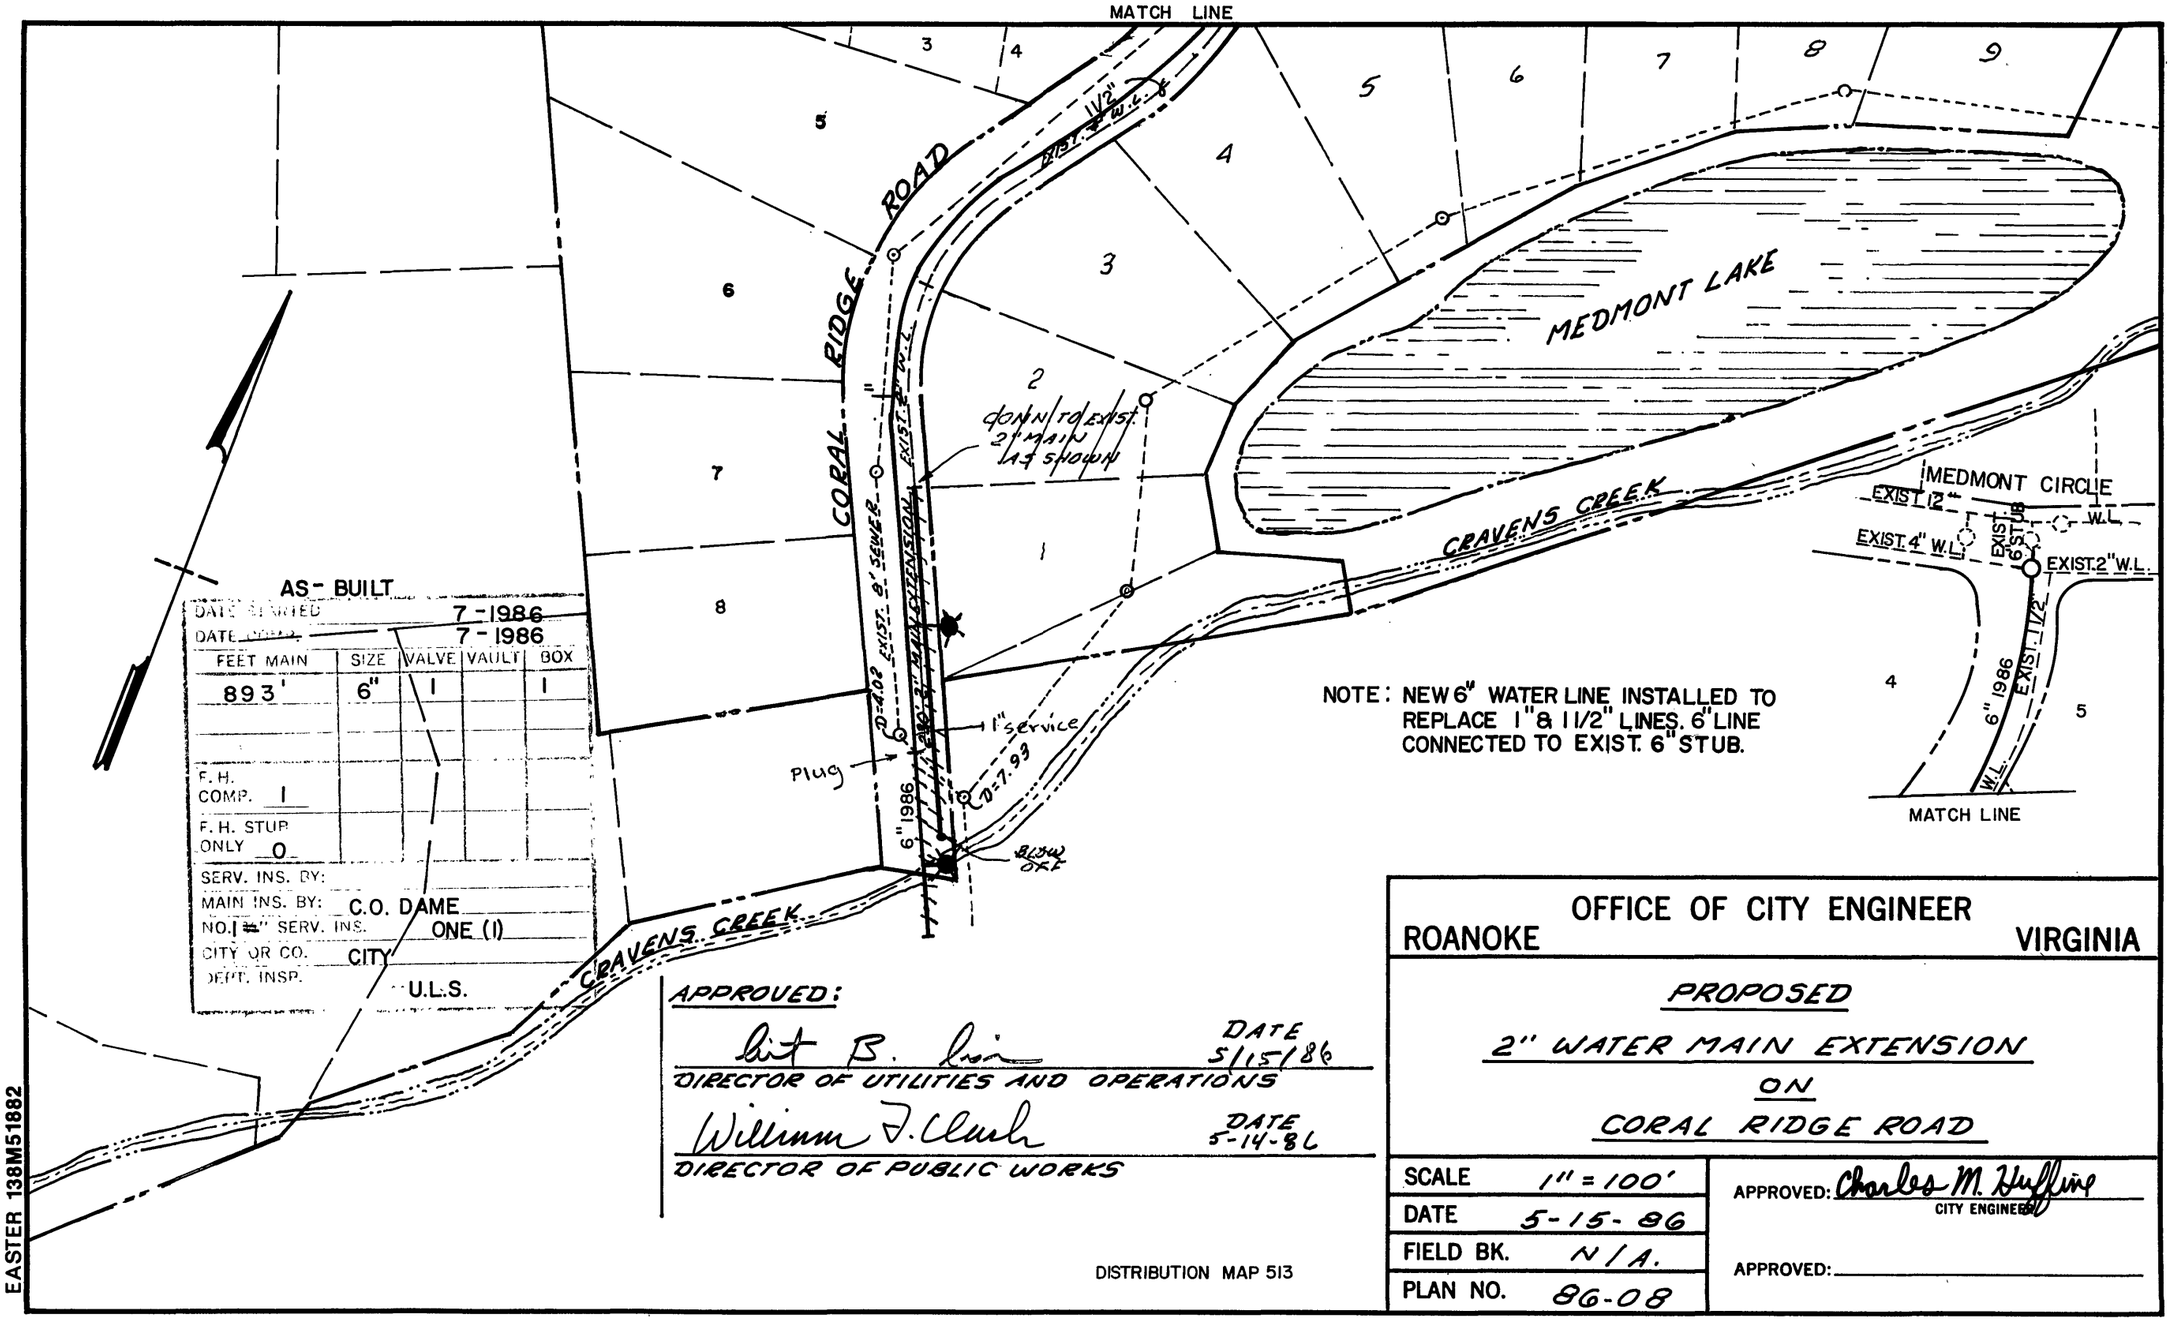

OFFICE OF CITY ENGINEER

ROANOKE VIRGINIA

PROPOSED

2" WATER MAIN EXTENSION

ON

CORAL RIDGE ROAD

SCALE	1" = 100'
DATE	5-15-86
FIELD BK.	N/A.
PLAN NO.	86-08

APPROVED: Charles M. Huffine
CITY ENGINEER

APPROVED: