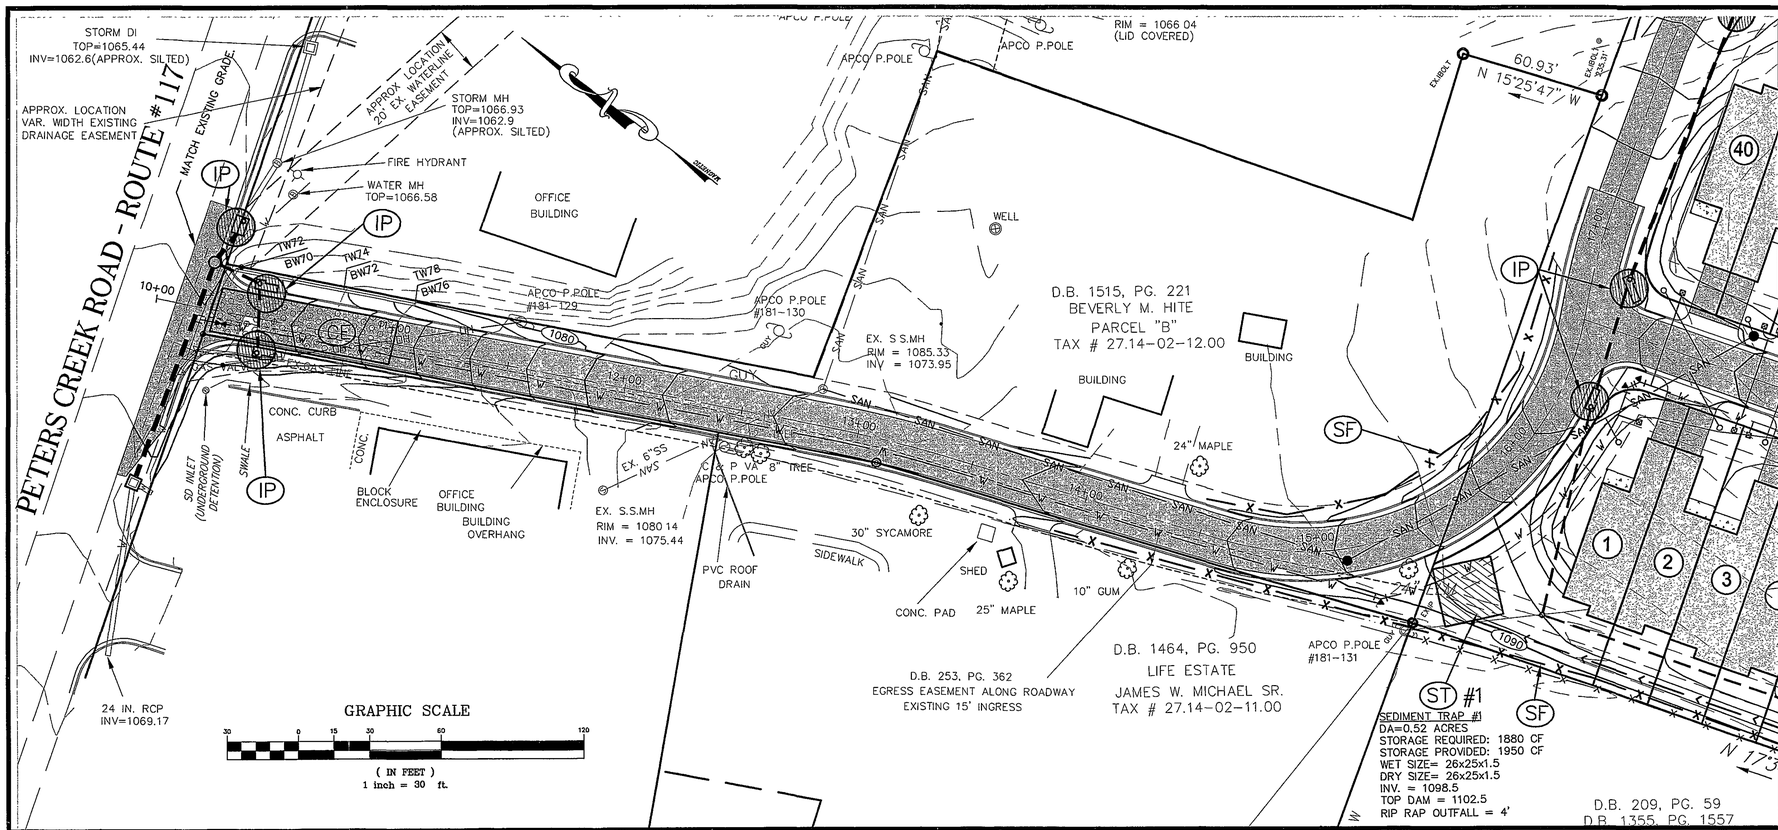

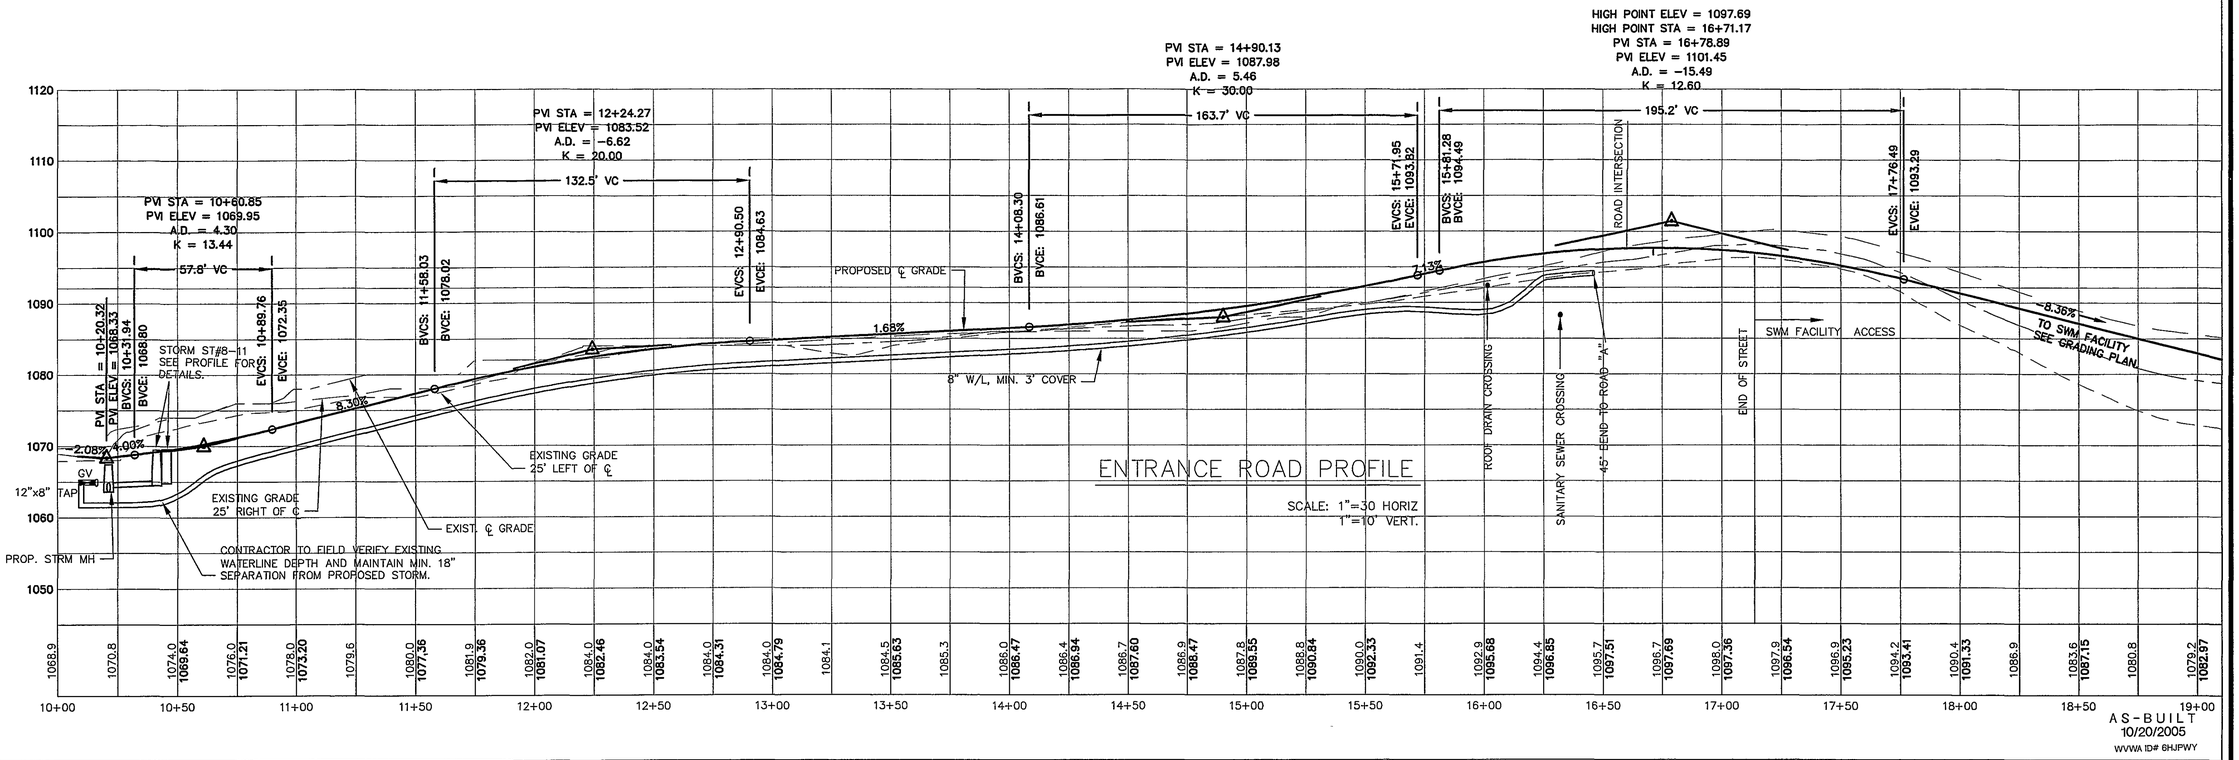

Barnes Grogan Bower & Taylor
DESIGN GROUP, PC
LANDSCAPE ARCHITECTS · ENGINEERS · PLANNERS
201 E. Main Street
Suite 100
Salem, Virginia 24153
Phone: 540.387.9100
Fax: 540.387.9101
www.bgbt-design.com

These documents are the property of Barnes Grogan Bower & Taylor DESIGN GROUP(BGBT) and may not be reproduced or used without the express permission of BGBT. Any reuse of these documents without authorization of BGBT will be at the sole risk of the individual or entity utilizing said documents.

COMMONWEALTH OF VIRGINIA
GREGORY S. TAYLOR
No. 038009
PROFESSIONAL ENGINEER

The Cottages at Stonelyn Townhome Developement

Prepared for Stonelyn LLC

Hollins Magisterial District
Roanoke County, Virginia

REVISIONS:

VDOT, Rke County, & Client Comments	August 9, 2004
Roanoke County Comments	August 31, 2004
VDOT Comments	Oct. 6, 2004
Field Change	April 12, 2005

DESIGNED BY:	SRB
DRAWN BY:	SRB
CHECKED BY:	GST
SCALE:	AS SHOWN
DATE:	MAY 28, 2004

SHEET TITLE:
Entrance Road Grading & Profile Sheet

C04

04 OF 15

PROJECT NUMBER:
S03060-02