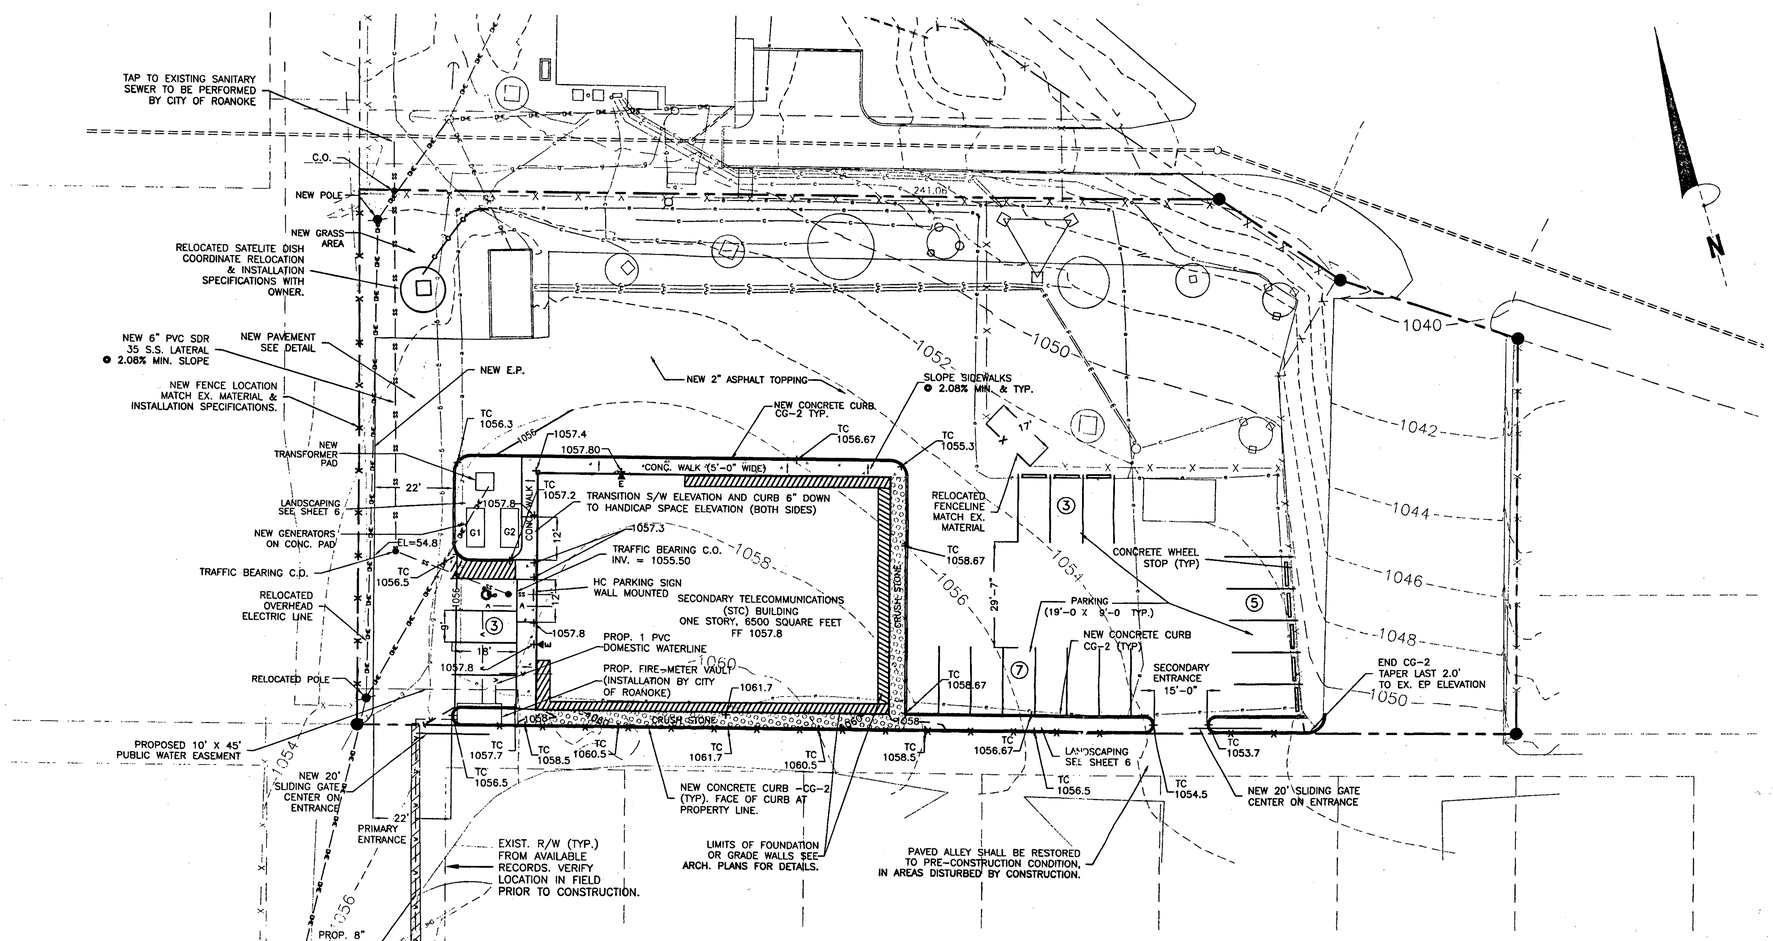

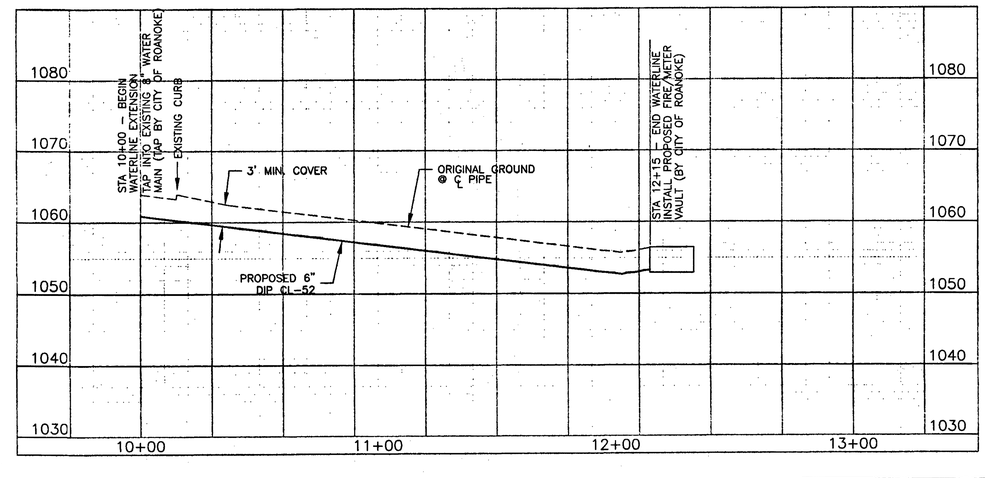

WATERLINE PROFILE

SCALE: H-1"=30'
V-1"=10'

FOR REVIEW ONLY
NOT FOR CONSTRUCTION

Herbst • Musciano
Architects/Planners
240 CEDAR KNOLLS ROAD
SUITE 209
CEDAR KNOLLS, NJ 07927
TELEPHONE 973-538-3815
FAX 973-538-4095

GARY MUSCIANO, RA, PP — DATE:
NJ RA C-8078 | TEXAS RA 15417
NJ PP 4351 | FL RA 14044
NY RA 021687 | RI RA 2030
CT RA 7547 | OHIO RA 10925
VA RA 8254 | DC RA 6052
MA RA 10131 | MD RA 11039

EDWARD H. HERBST, RA, PP — DATE:
NJ RA C-5177 | PA RA 011184-B
NJ PP 3387

REVISIONS

No.	DATE:	

SUBMISSIONS

CONSULTANTS:

ENGINEERING CONCEPTS, INC.
20 S. ROANOKE ST., PO BOX 619
FINCASTLE, VIRGINIA 24090
540.473.1253 FAX: 540.473.1254

CLIENT / PROJECT:

COX COMMUNICATIONS
NEW STC FACILITY
COX COMMUNICATIONS
1929 WESTVIEW AVE.
ROANOKE, VA

DRAWING TITLE:

GRADING, UTILITIES, & SITE PLAN
SHEET 3 OF 6

PROJECT MANAGER: JDE	SCALE: 1" = 20'-0"
DRAWN BY: MPC	DATE: 03.29.00
CHECKED BY: JDE/WPJ	PROJECT NO.: 4942

THIS DESIGN IS COPYRIGHTED AND DRAWING NO. PROTECTED UNDER THE LAWS OF THE UNITED STATES OF AMERICA. ANY UNAUTHORIZED USE OF THE DOCUMENT WITHOUT WRITTEN CONSENT OF HERBST-MUSCIANO ARCHITECTS IS PROHIBITED

DRAWING NO. SH 3