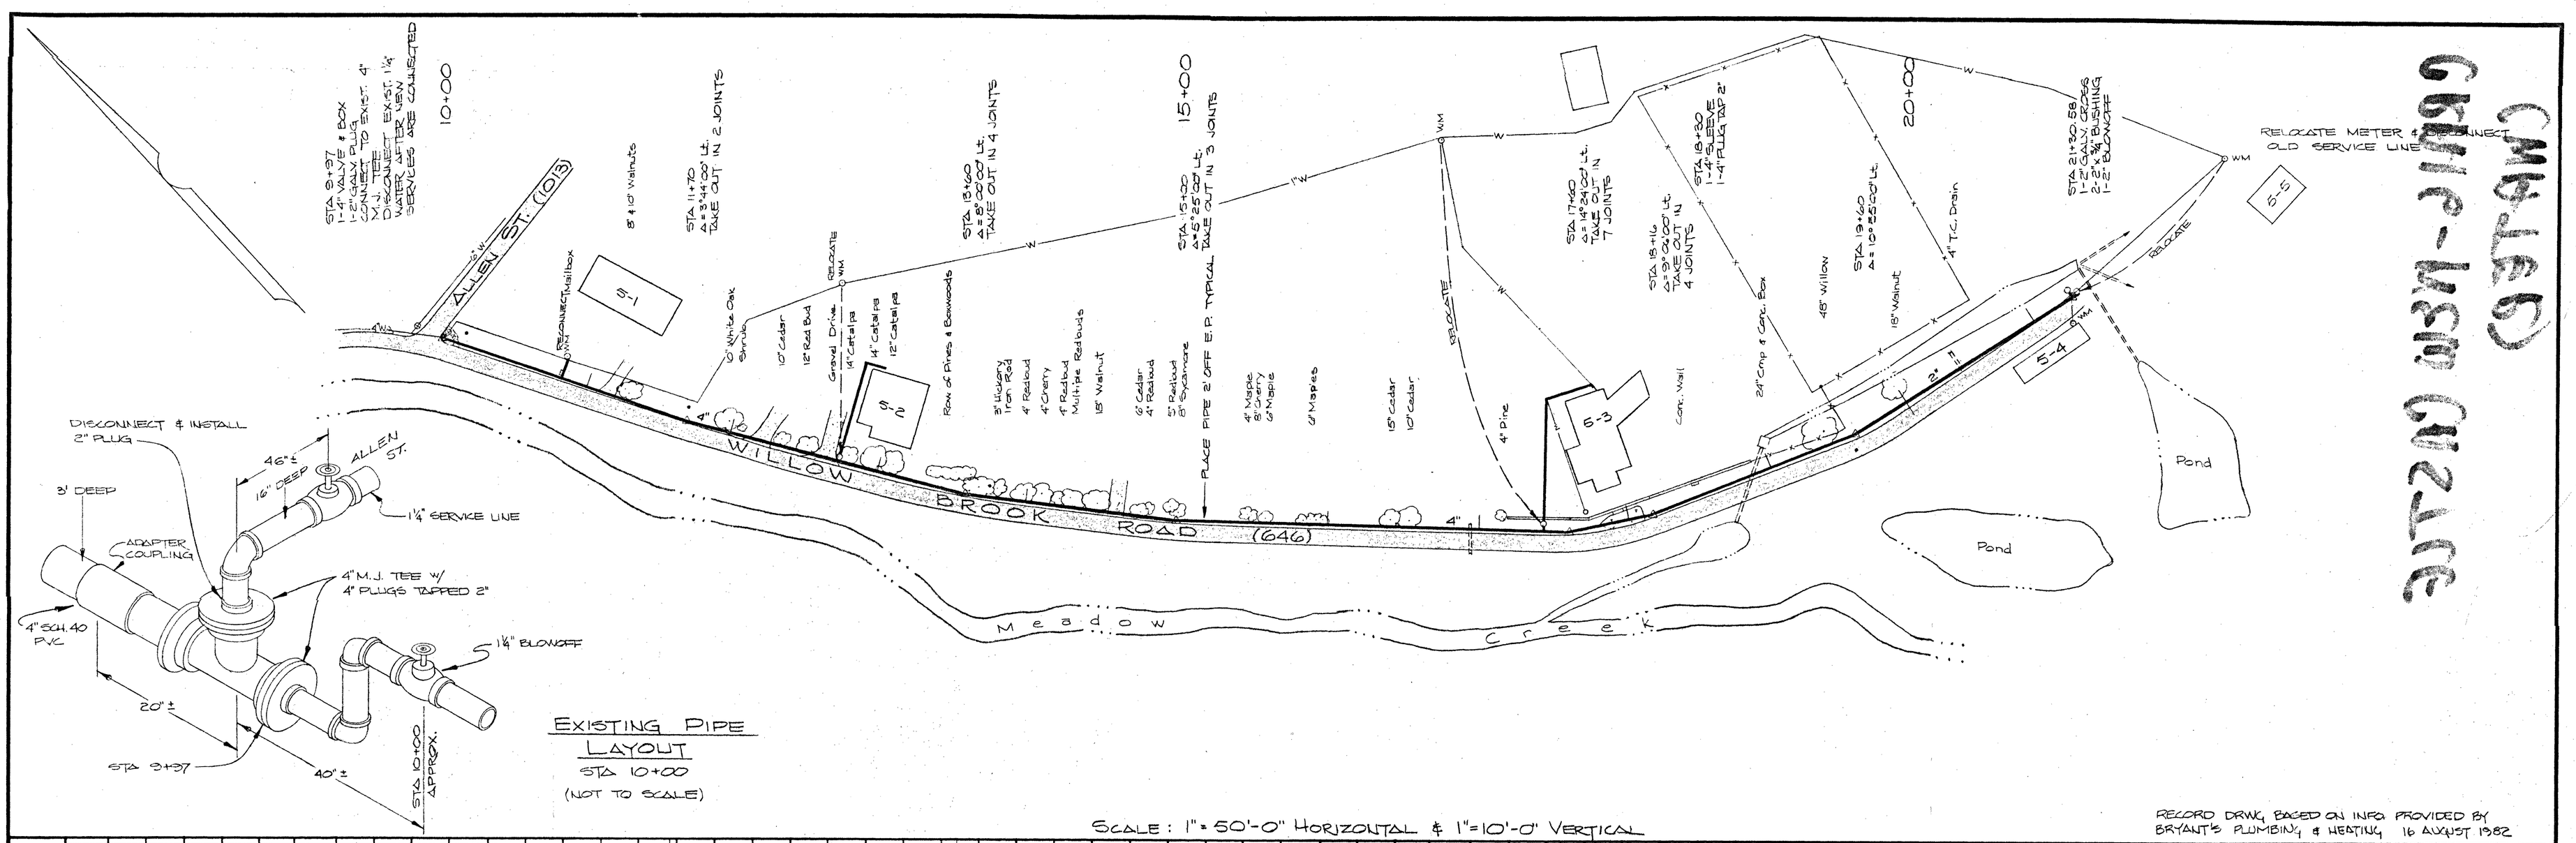

ANDERSON & ASSOCIATES INC.
CONSULTING ENGINEERS
BLACKSBURG VIRGINIA

NEW CASTLE WATER SYSTEM IMPROVEMENTS PHASE IV

WILLOW BROOK ROAD LINE

DATE: 30 OCTOBER 1981
SCALE: AS SHOWN
DESIGNED: G S C
DRAWN: C W E
CHECKED: S K A

REVISIONS
15 DEC. 1981 ONE

J.N. 2678

SHEET 5 OF 5