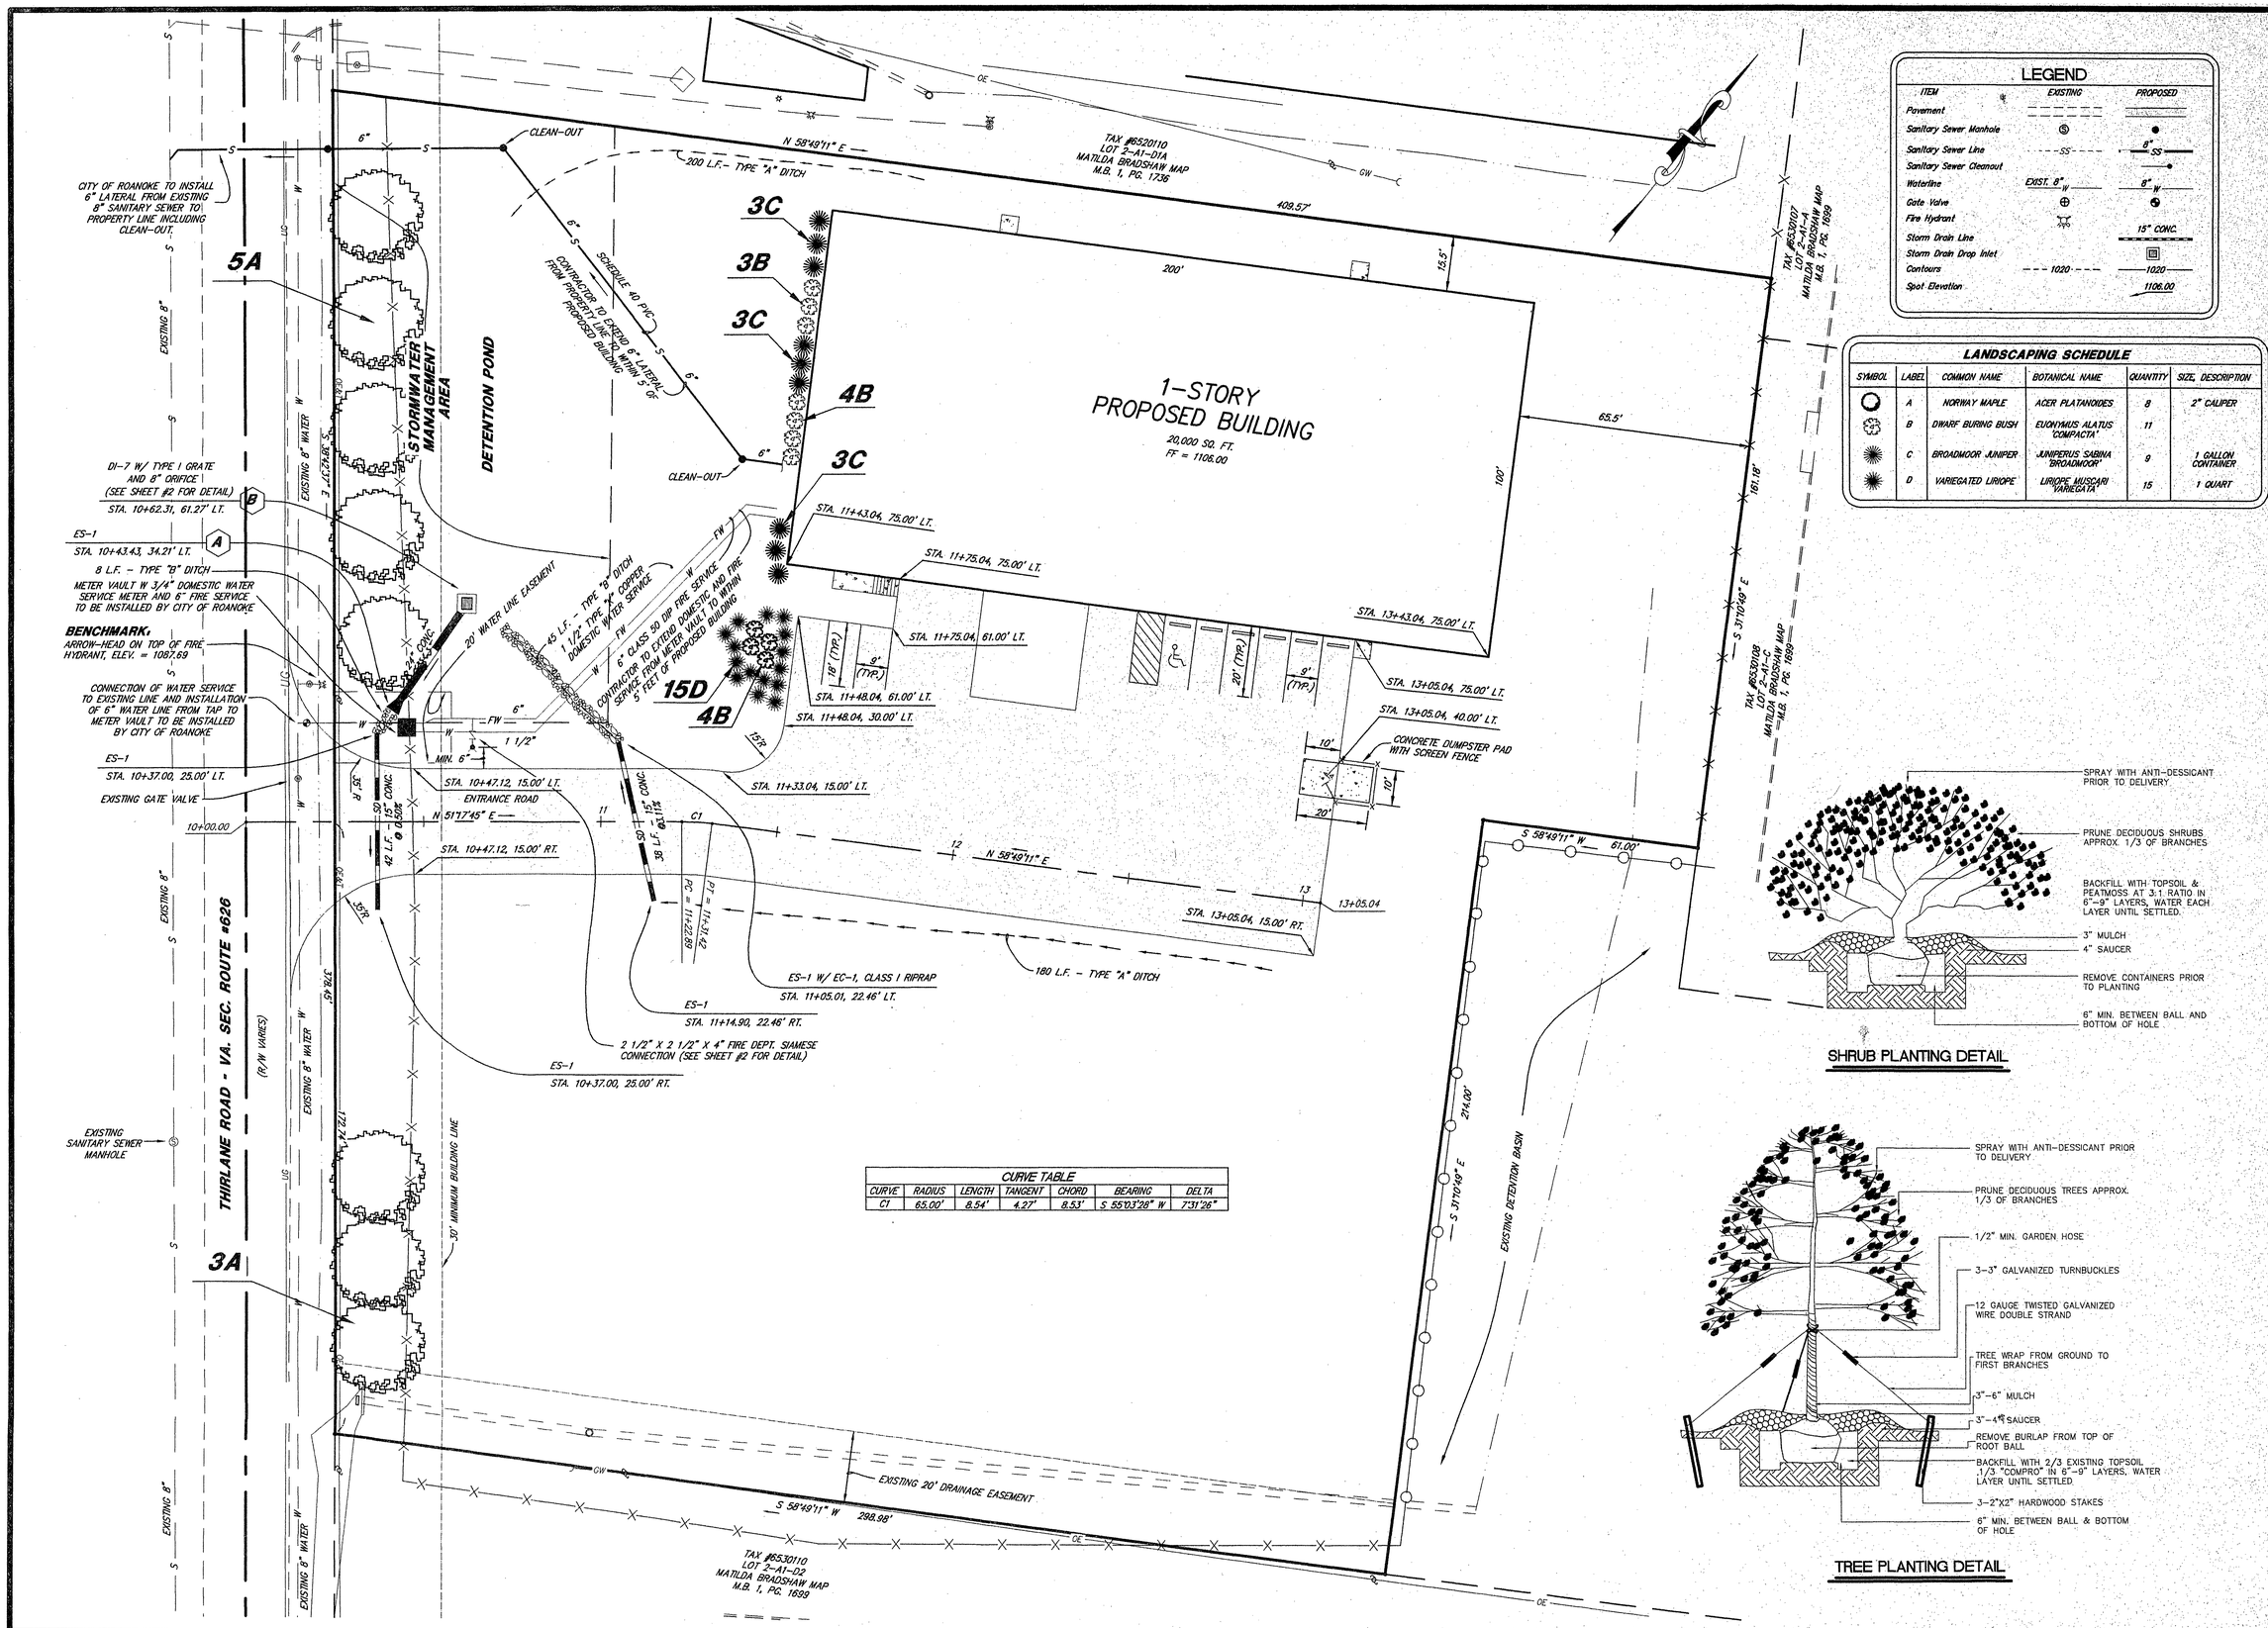


## LEGEND

| ITEM | EXISTING | PROPOSED |
|---|---|---|
| Pavement | | |
| Sanitary Sewer Manhole | | |
| Sanitary Sewer Line | SS | 8" SS |
| Sanitary Sewer Cleanout | | |
| Waterline | EXIST. 8" W | 8" W |
| Gate Valve | | |
| Fire Hydrant | | |
| Storm Drain Line | | 15" CONC. |
| Storm Drain Drop Inlet | | |
| Contours | 1020 | 1020 |
| Spot Elevation | | 1106.00 |

## LANDSCAPING SCHEDULE

| SYMBOL | LABEL | COMMON NAME | BOTANICAL NAME | QUANTITY | SIZE, DESCRIPTION |
|---|---|---|---|---|---|
| | A | NORWAY MAPLE | ACER PLATANOIDES | 8 | 2" CALIPER |
| | B | DWARF BURING BUSH | EUONYMUS ALATUS 'COMPACTA' | 11 | |
| | C | BROADMOOR JUNIPER | JUNIPERUS SABINA 'BROADMOOR' | 9 | 1 GALLON CONTAINER |
| | D | VARIEGATED LIRIOPE | LIRIOPE MUSCARI 'VARIEGATA' | 15 | 1 QUART |

## CURVE TABLE

| CURVE | RADIUS | LENGTH | TANGENT | CHORD | BEARING | DELTA |
|---|---|---|---|---|---|---|
| C1 | 65.00' | 8.54' | 4.27' | 8.53' | S 55°03'28" W | 7°31'26" |




SHRUB PLANTING DETAIL




TREE PLANTING DETAIL


LUMSDEN ASSOCIATES, P.C.
ENGINEERS-SURVEYORS-PLANNERS
ROANOKE, VIRGINIA
4664 BRAMBLETON AVENUE
P.O. BOX 20669
ROANOKE, VIRGINIA 24018
PHONE: (540) 774-4411
FAX: (540) 772-9445
E-MAIL: MAIL@LUMSDENPC.COM


COMMONWEALTH OF VIRGINIA
MICHAEL S. WEBB
No. 012656
11-5-01
PROFESSIONAL ENGINEER

# DIMENSIONAL LAYOUT, UTILITIES & LANDSCAPING

# DATASAFE

SITUATED ON

THIRLANE ROAD

ROANOKE, VIRGINIA

| REVISIONS | | |
|---|---|---|
| NO. | DATE | DESCRIPTION |
| 1 | | |
| 2 | | |
| 3 | | |
| 4 | | |
| 5 | | |

DATE: NOVEMBER 6, 2001

SCALE: 1" = 20'

COMMISSION NO. 01-243

CADD FILE: P:\2001\01243\ENG\01243COMP

SHEET 3 OF 7