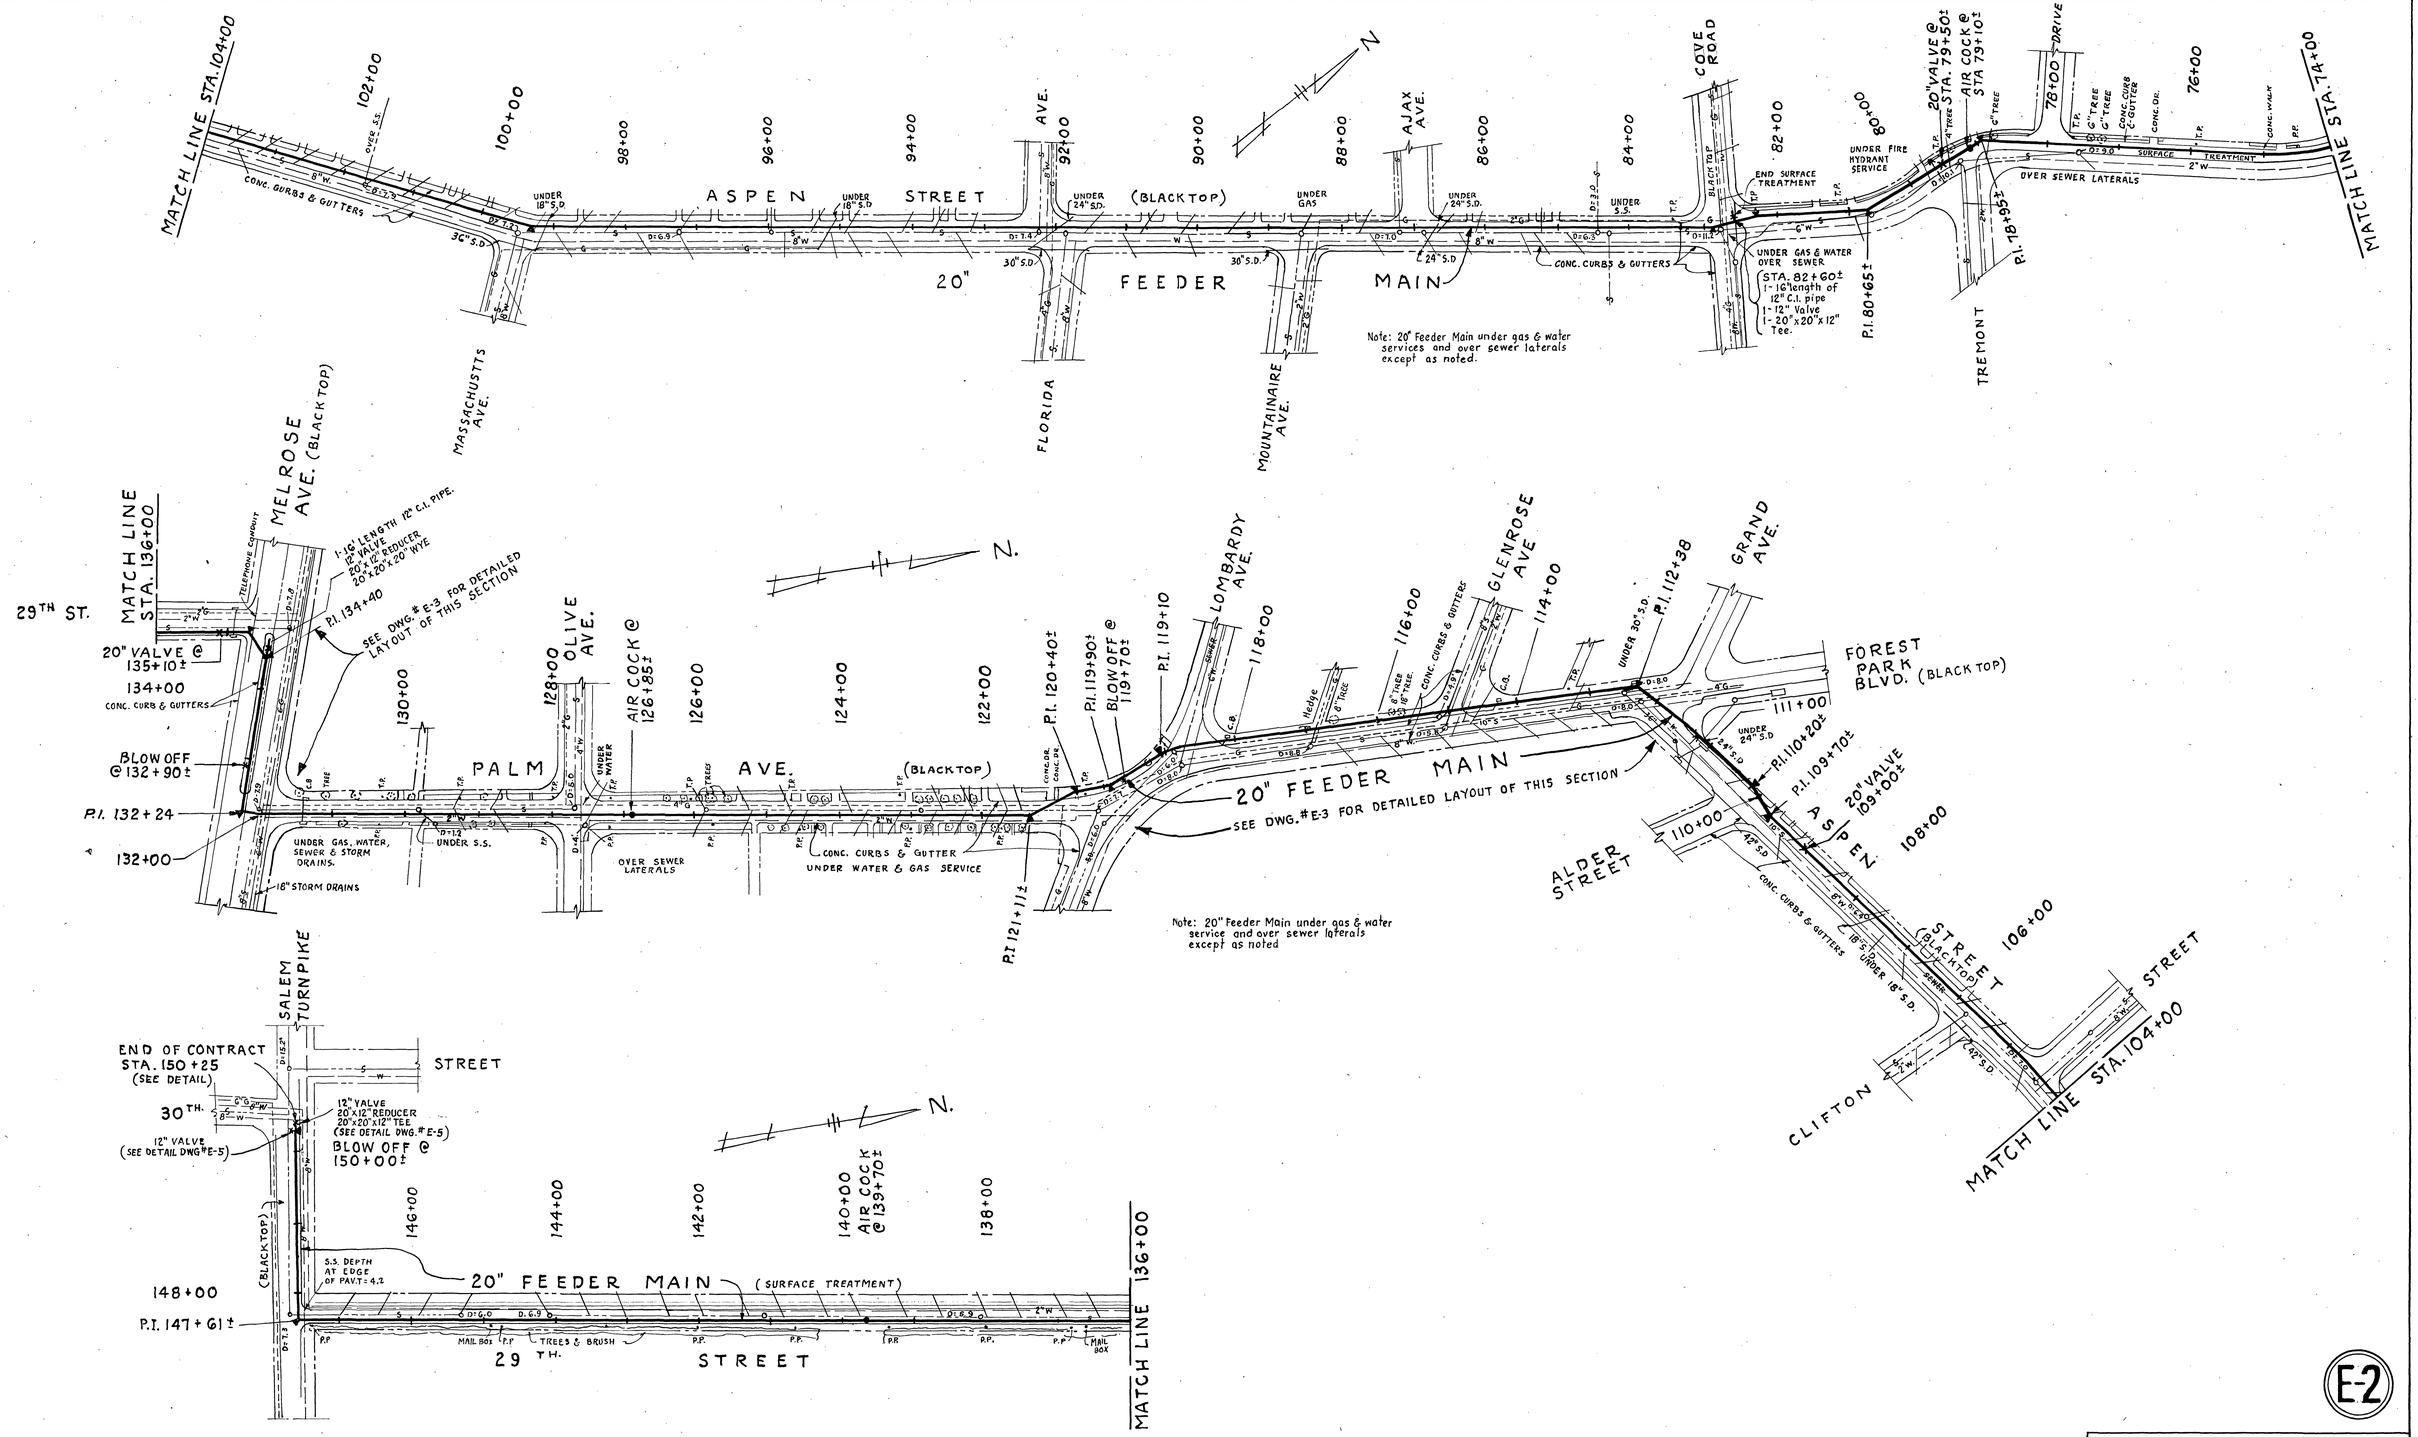

PLAN
SCALE: 1" = 100'

E-2

DELRAY DISTRIBUTION SYSTEM
20" FEEDER MAIN
CITY OF ROANOKE WATER DEP'T
ROANOKE, VIRGINIA

ALVORD, BURDICK & HOWSON
ENGINEERS CHICAGO
1964

REVISED 2-28-64