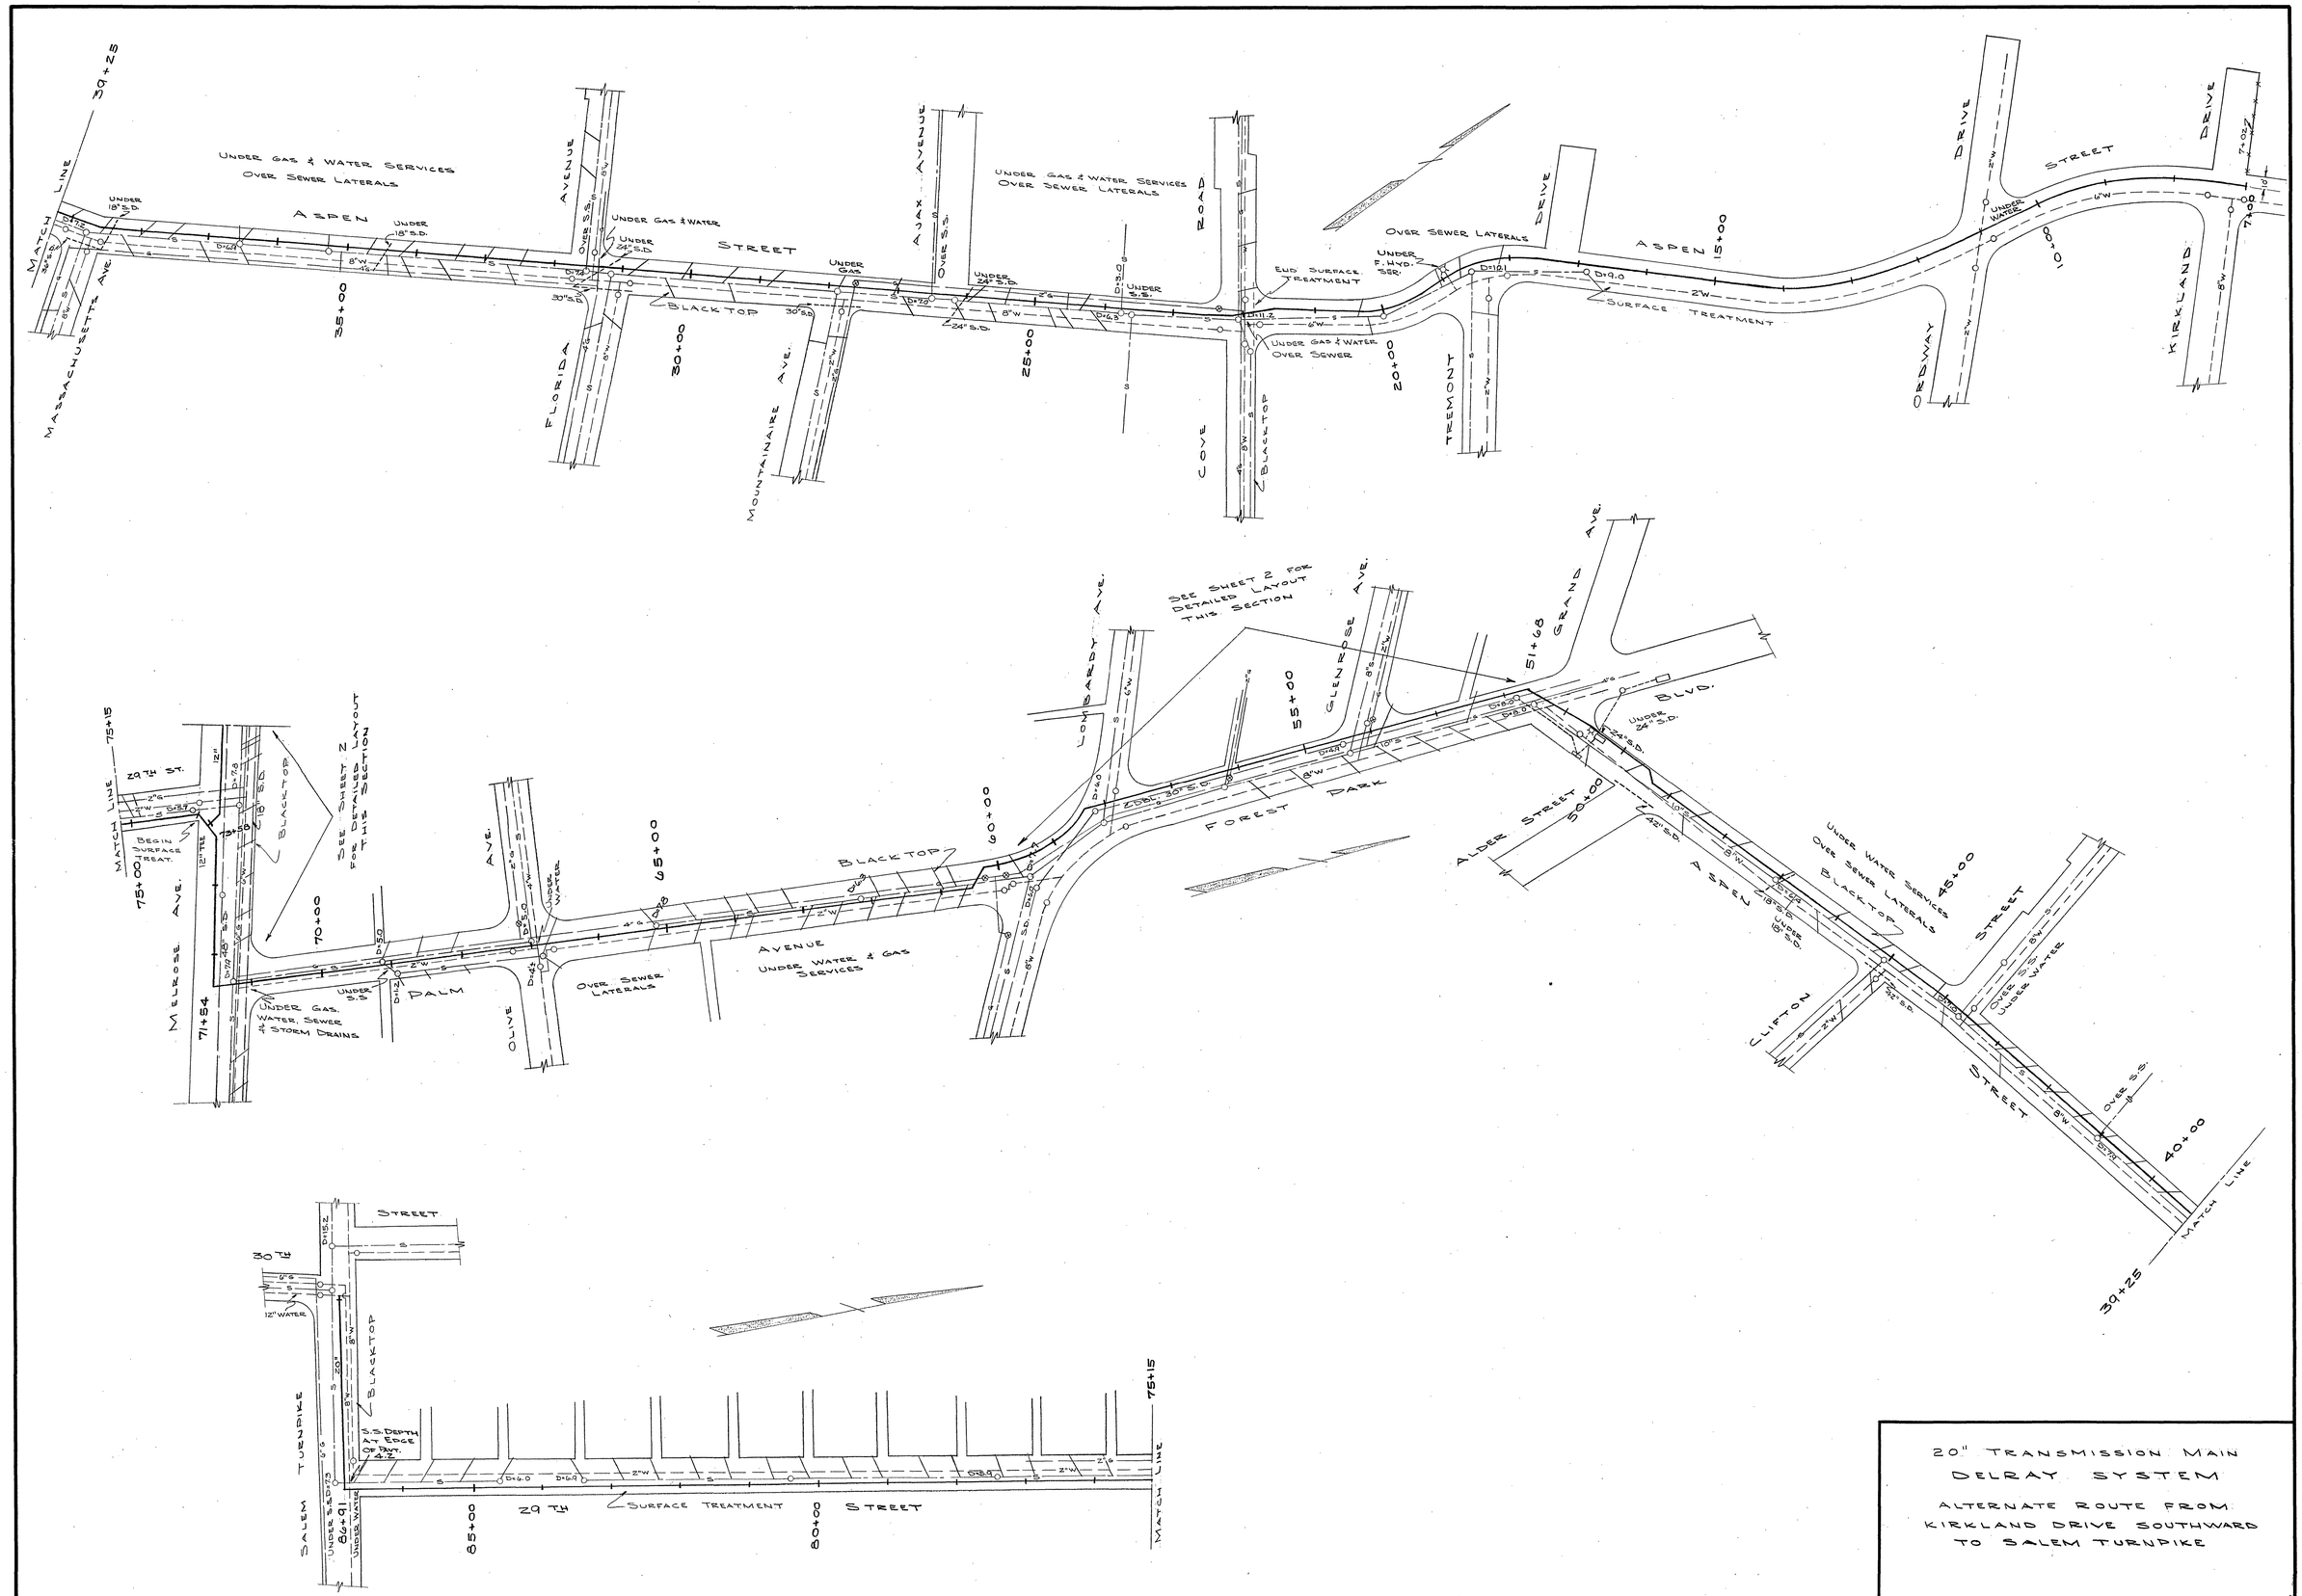

20" TRANSMISSION MAIN
DELRAY SYSTEM

ALTERNATE ROUTE FROM KIRKLAND DRIVE SOUTHWARD TO SALEM TURNPIKE

SCALE - 1" = 100'

SHEET 1