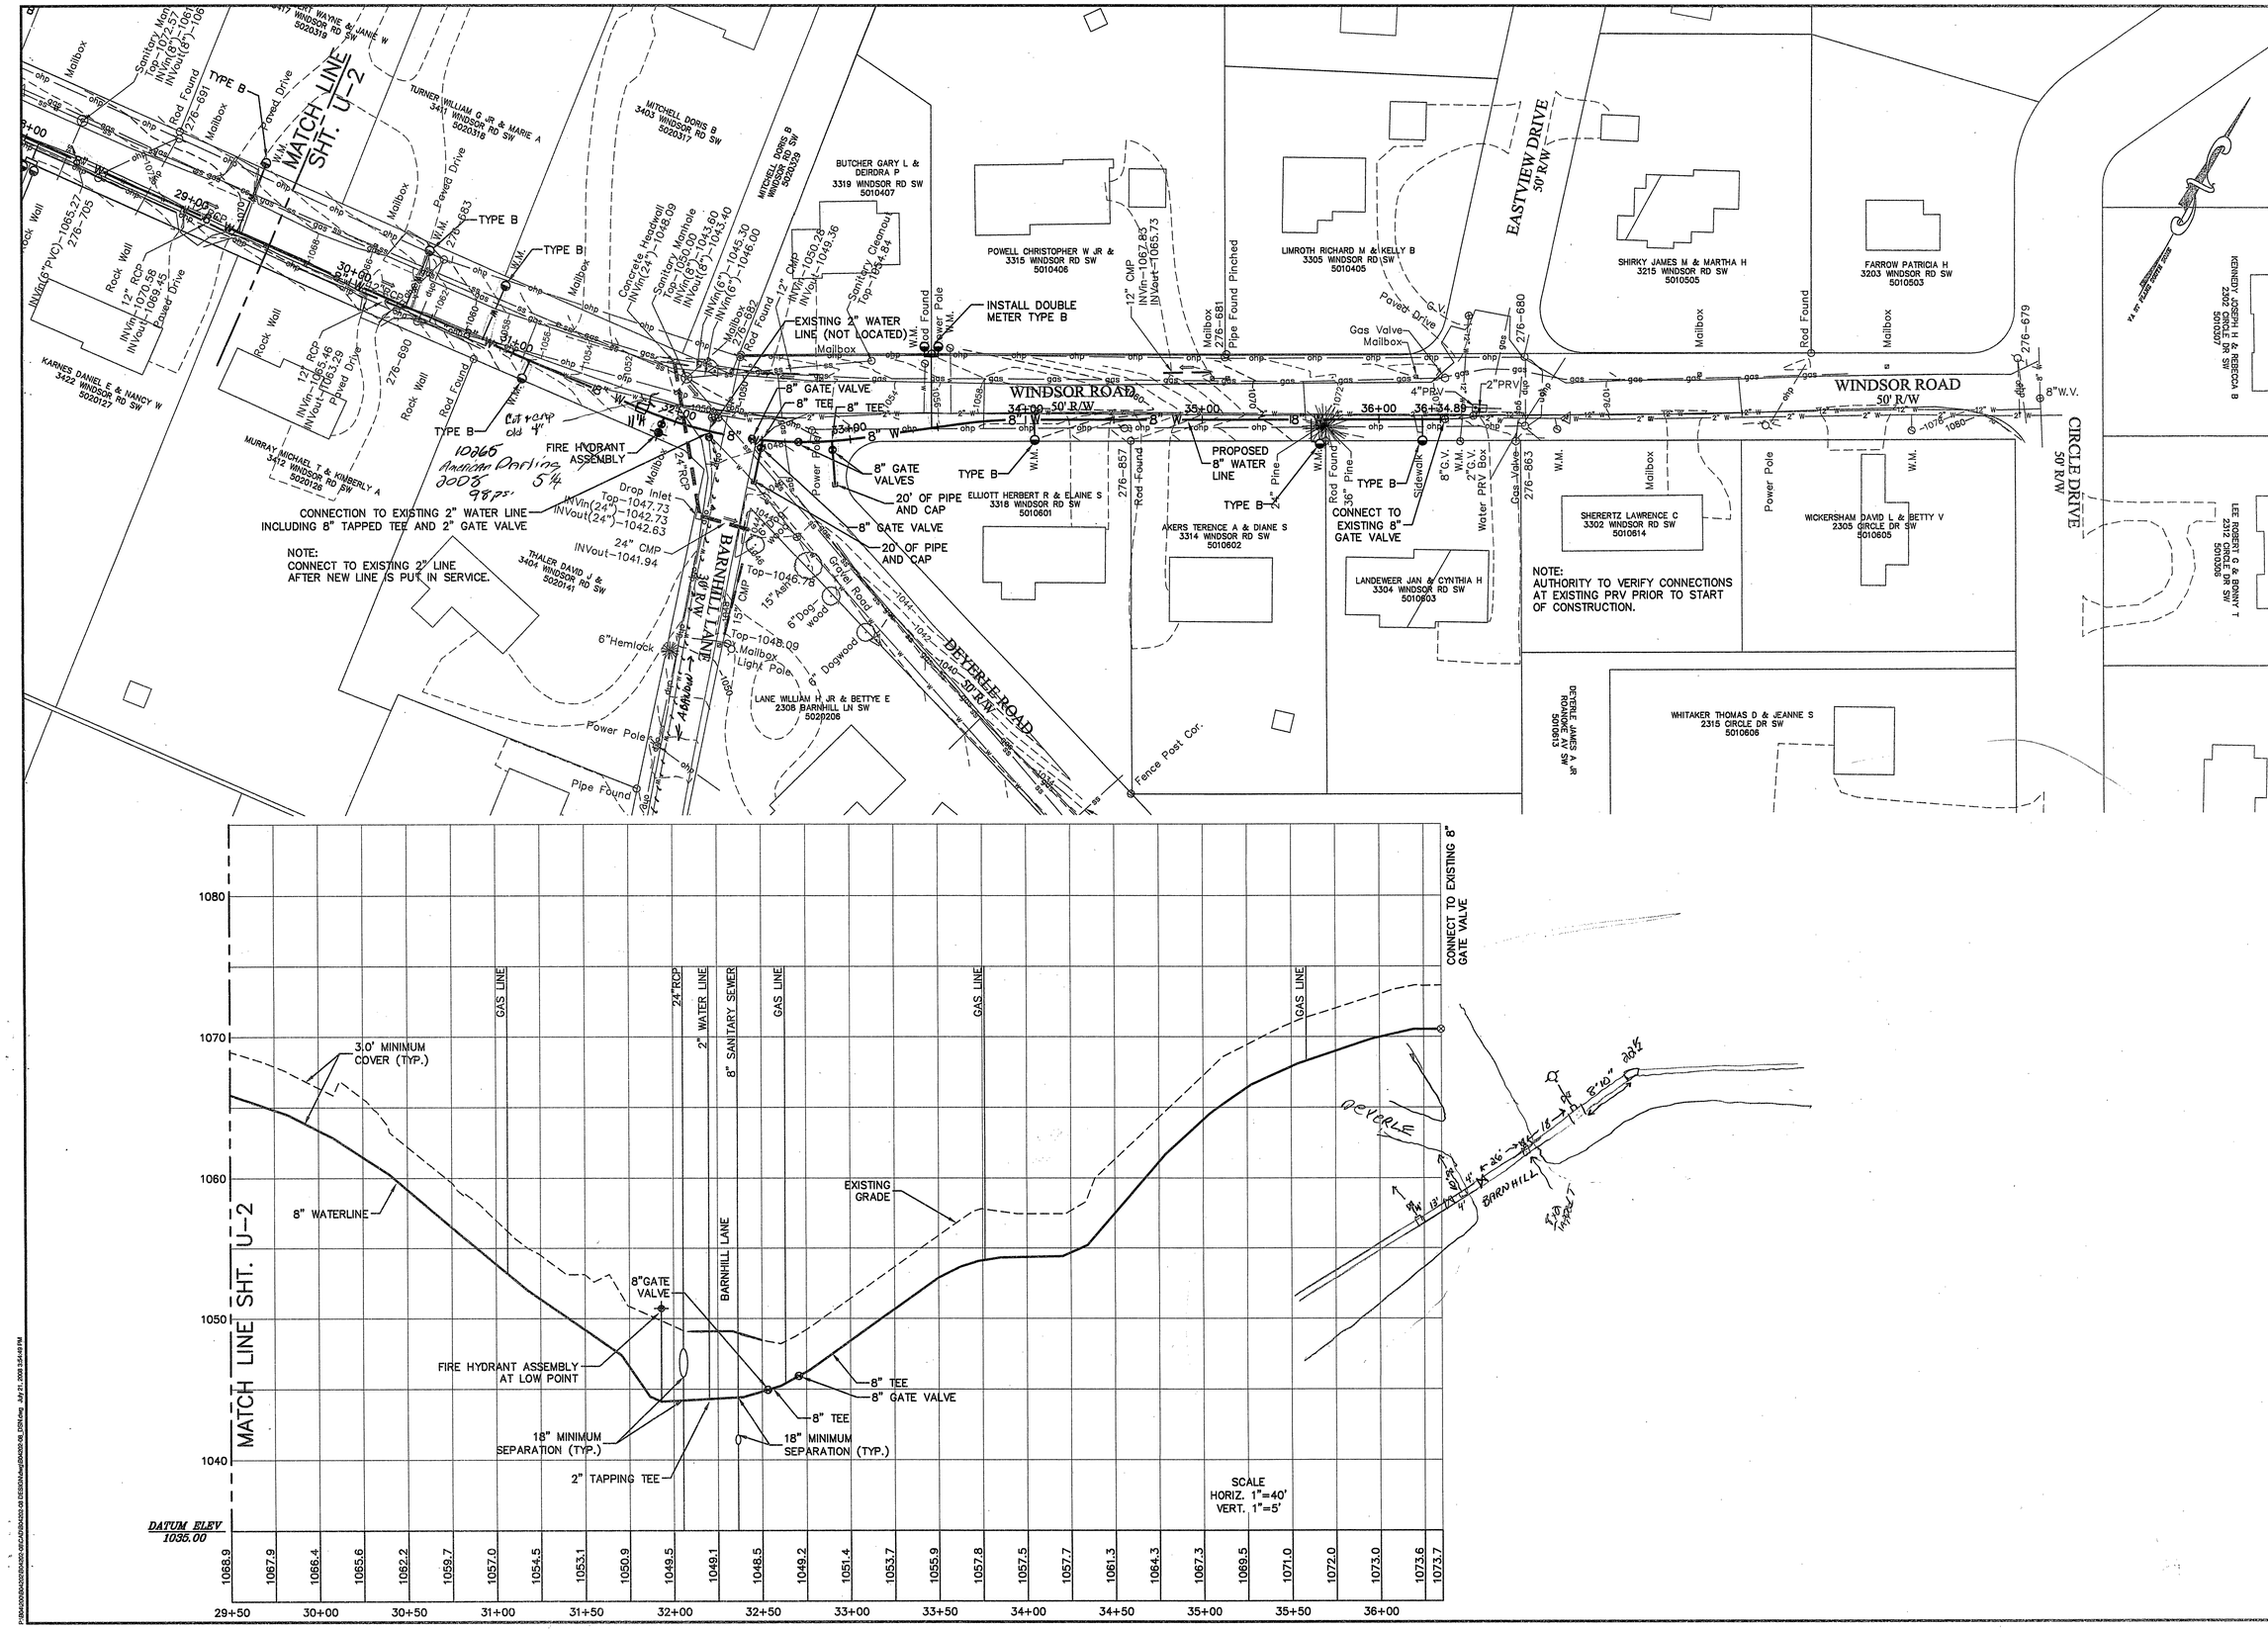

COMMONWEALTH OF VIRGINIA
RANDALL M. HANCOCK
No. 014541
7/21/08
PROFESSIONAL ENGINEER

Draper Aden Associates
Engineering • Surveying • Environmental Services
Blacksburg, VA
2206 South Main Street
Blacksburg, VA 24060
540-552-5444 Fax: 540-552-0291
www.dae.com
Richmond, VA
Charlottesville, VA
Hampton Roads, VA

WATERLINE PLAN AND PROFILE
DEYERLE AREA PHASE 1 WATERLINE REPLACEMENT
WESTERN VIRGINIA WATER AUTHORITY
CITY OF ROANOKE, VIRGINIA

REVISIONS

DESIGNED BY:	RMH
DRAWN BY:	DLD
CHECKED BY:	
SCALE:	1" = 40'
DATE:	JULY 21, 2008
PROJECT NUMBER:	B04202-08

U-3