P:\B04202\B04202\B04202-08\CAD\B04202-08 DESIGN\dwg\B04202-08_Ph2_DSN.dwg March 6, 2009 10:09:17 AM

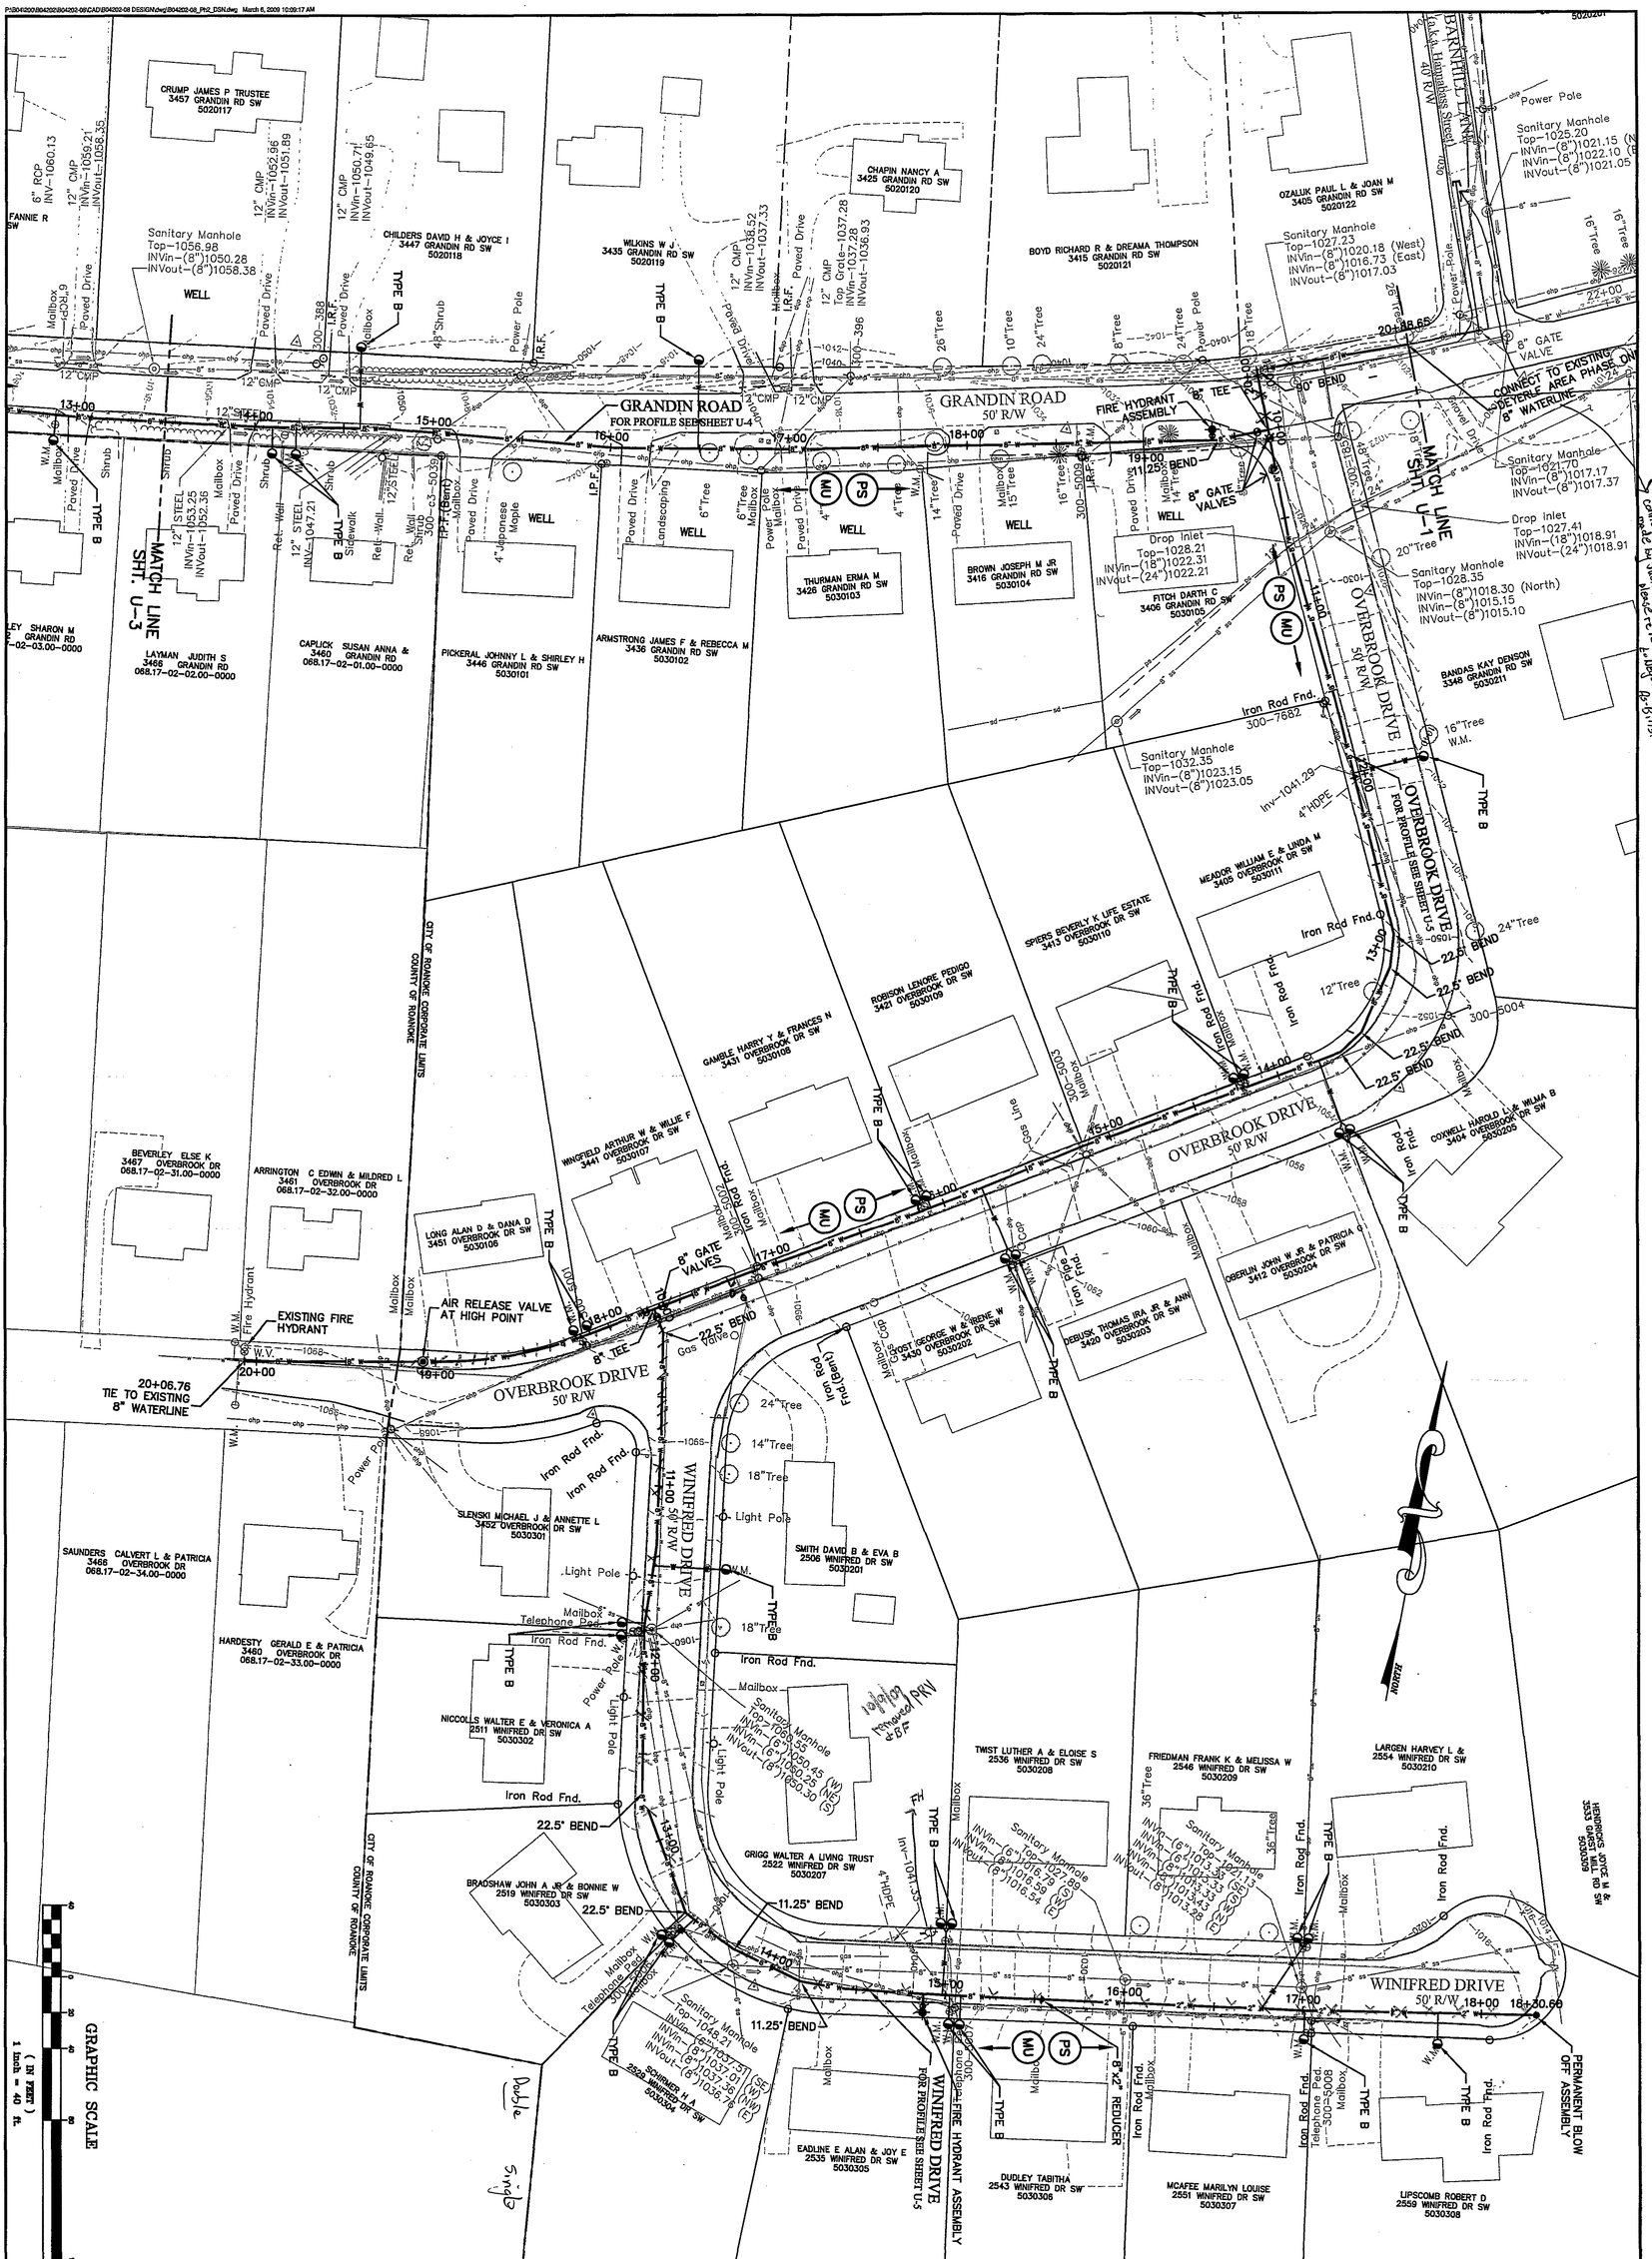

DESIGNED BY:	RMH
DRAWN BY:	DLD
CHECKED BY:	RMH
SCALE:	1"=40'
DATE:	10-24-07
PROJECT NUMBER:	B04202-08

U-2

REVISIONS
DECEMBER 10, 2008 PER CITY COMMENTS
MARCH 2, 2009 PER WVWA COMMENTS

WATERLINE PLAN
DEYERLE AREA PHASE 2 WATERLINE REPLACEMENT

WESTERN VIRGINIA WATER AUTHORITY
CITY OF ROANOKE, VIRGINIA

Draper Aden Associates
Engineering • Surveying • Environmental Services
Blacksburg, VA
2206 South Main Street
Blacksburg, VA 24060
540-552-0444 Fax: 540-552-0291
www.das.com
Richmond, VA
Charlottesville, VA
Hampton Roads, VA

COMMONWEALTH OF VIRGINIA
RANDOLPH M. HANCOCK
No. 014541
3/6/09