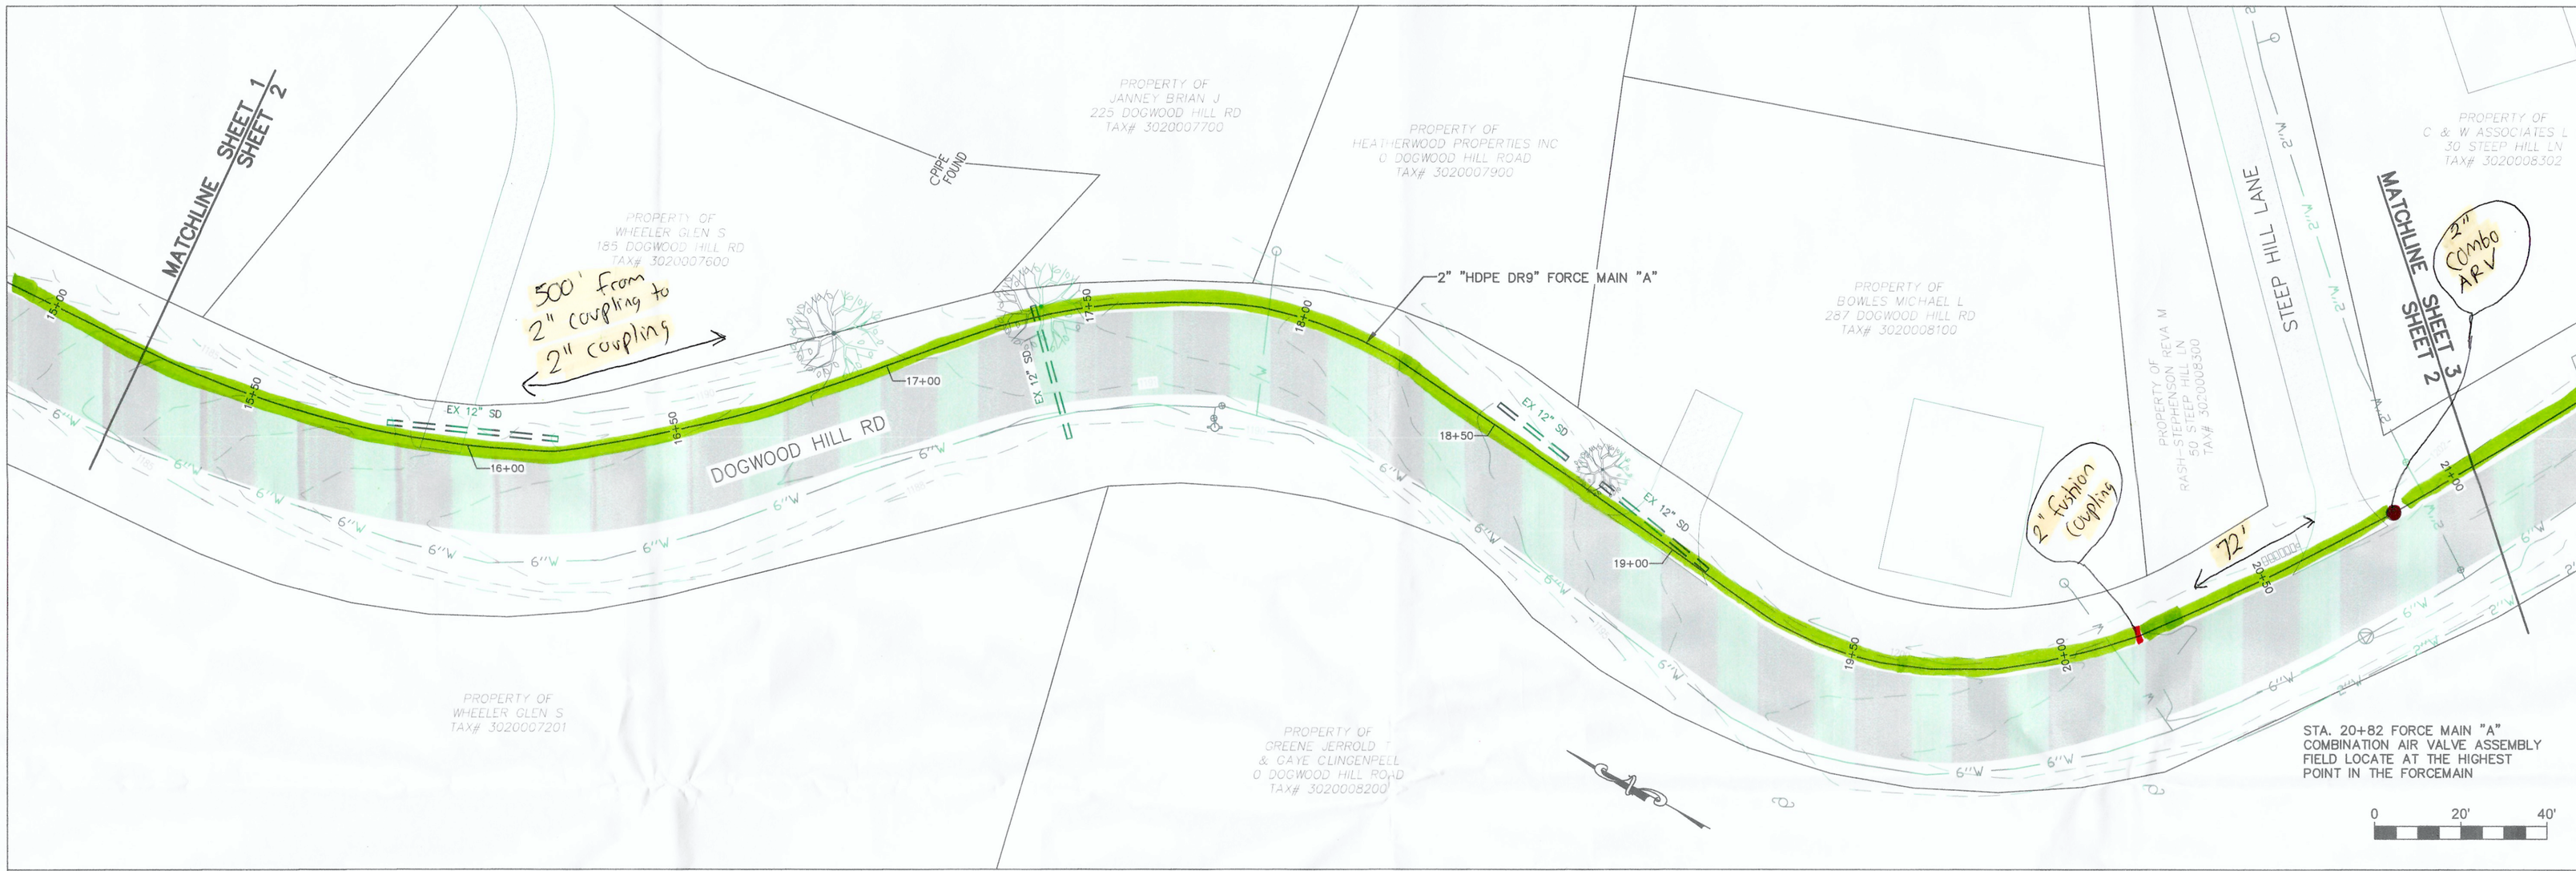

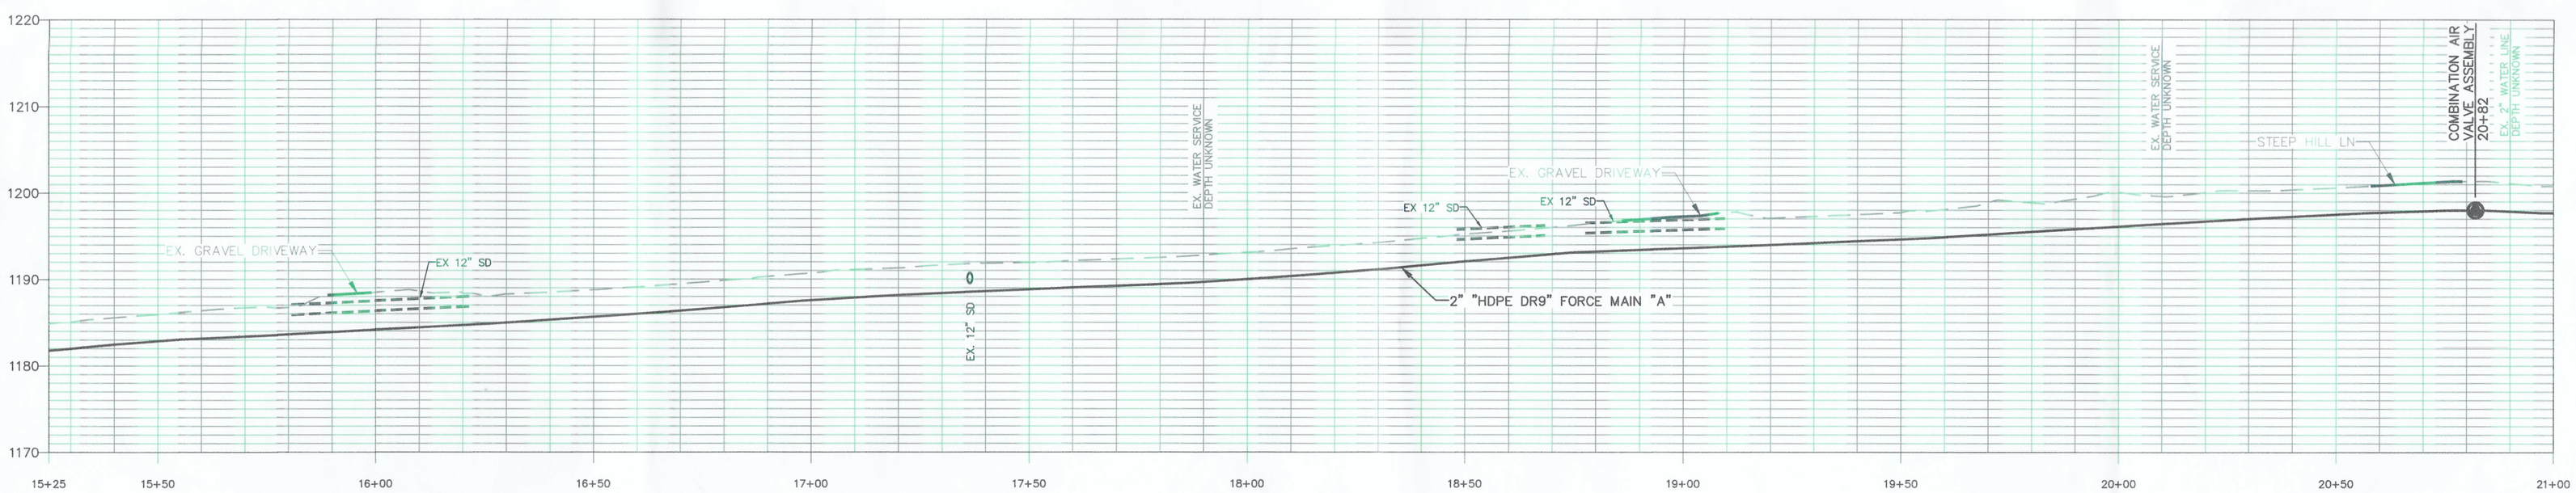

SEWER FORCEMAIN "A"

SCALE
VERTICAL: 1" = 10'
HORIZONTAL: 1" = 20'

GENERAL NOTES:

1. PROPERTY LINES SHOWN ON THIS PAGE ARE BASED ON GIS DATA AND HAVE NOT BEEN FIELD SURVEYED.
2. ANY FIELD CHANGES THAT AFFECT A DESIGN STANDARD SHALL BE APPROVED BY THIS PLAN SETS ENGINEER OF RECORD.

WESTERN VIRGINIA WATER AUTHORITY
ENGINEERING SERVICES
601 S JEFFERSON ST, SUITE 300
ROANOKE, VA 24011
540-853-5700

COMMONWEALTH OF VIRGINIA
TRENTE COX
Lic No. 0402050623
3/4/24
PROFESSIONAL ENGINEER

DOGWOOD HILL RD SEWER FORCEMAIN

PLAN & PROFILE

Rev	Description	Date	By

Designed: WVWA
Drawn: NSS, AJC
Checked: NSS
Approved: TEC
Date: MARCH 2024
Project: SCIP-515

2
Sheet 2 of 3