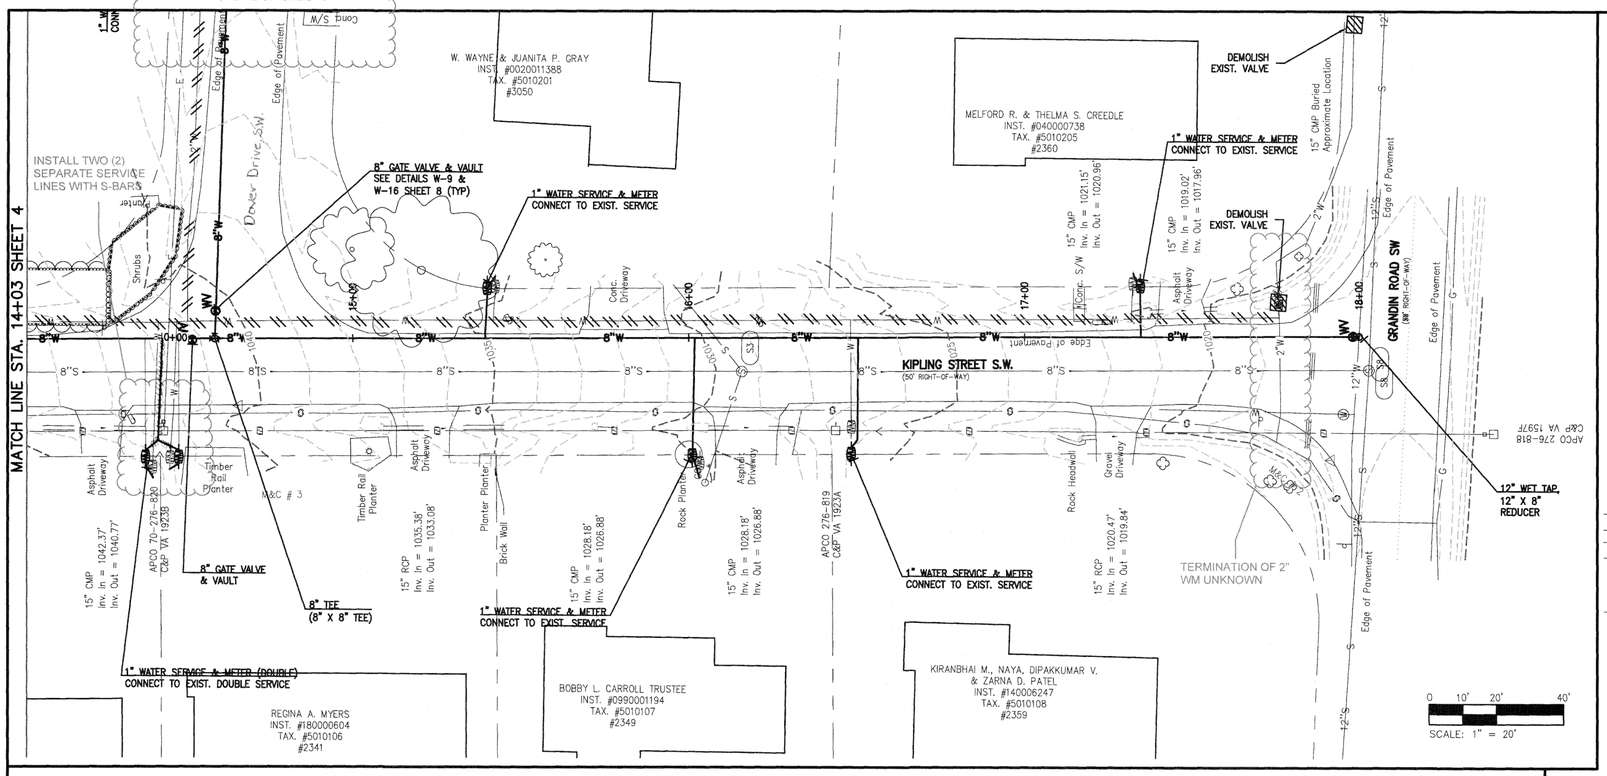

NOTE: ALL NEW WATER SERVICES SHALL INCLUDE A PRESSURE REDUCING VALVE (PRV) PER DETAIL W-3. DUAL SERVICES SHALL INCLUDE SEPARATE METER VAULTS TO ACCOMMODATE THE TANDEM SETTERS PER DETAIL W-3.

SEE ATTACHED SHEET TO DETERMINE W-2 OR W-3 CONFIGURATION

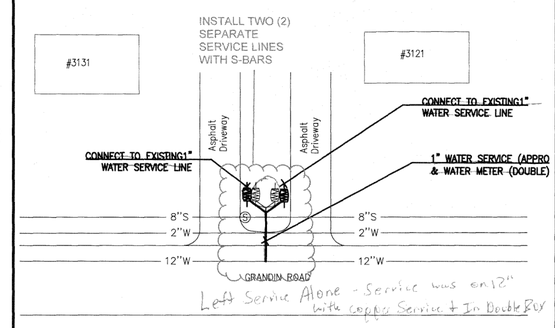

GRANDIN ROAD WATER SERVICE
NO SCALE

NOTES: CONTRACTOR SHALL EXTEND A NEW 1" SERVICE LINE FROM EXISTING 12" WL (PER WVWA DETAILS UTILIZING SADDLE/CORP STOP) AND EXTEND BEYOND EXISTING WATER SERVICE LINE. CONTRACTOR SHALL COORDINATE CUSTOMER OUTAGE WITH WVWA AND CUSTOMER WITH ADVANCED NOTICE. PAVEMENT REPAIRS SHALL BE IN ACCORDANCE WITH CITY OF ROANOKE REQUIREMENTS.

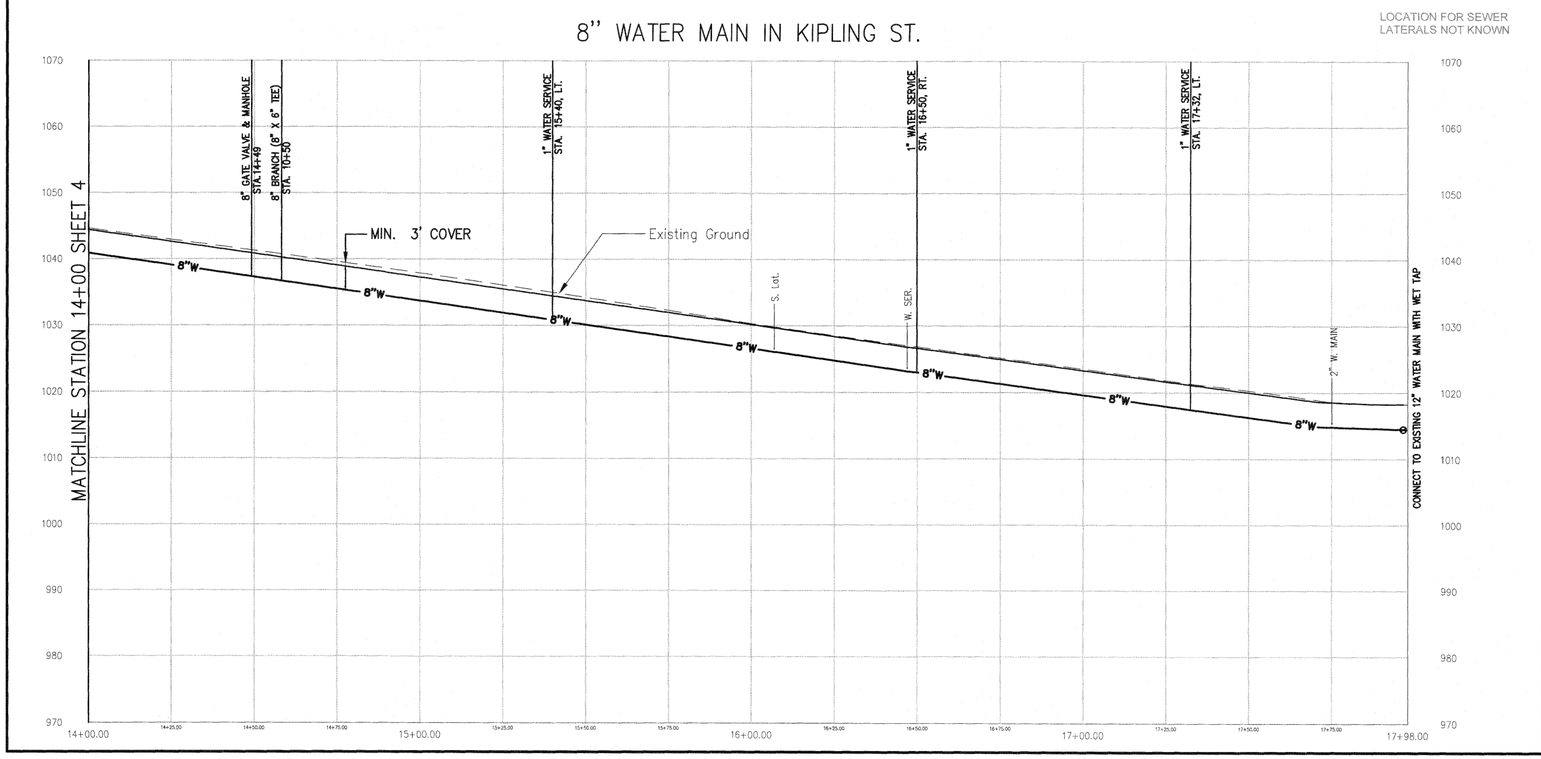

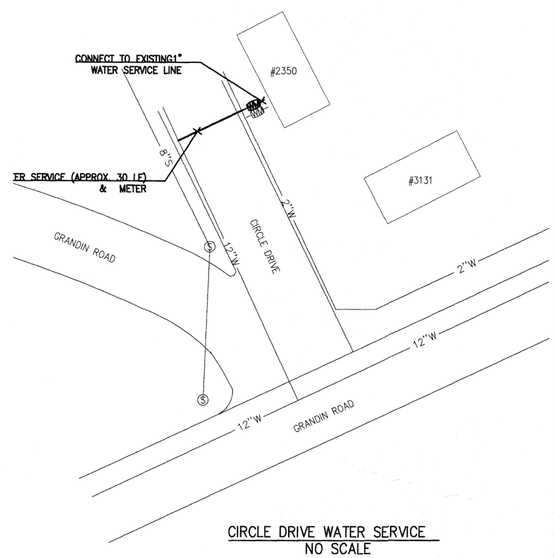

CIRCLE DRIVE WATER SERVICE
NO SCALE

COMMONWEALTH OF VIRGINIA
BRADLEY C. CRAIG
Lic. No. 023879
02/28/19
PROFESSIONAL ENGINEER

Revisions	Date

Issue Date: 02/28/19
Drawn By: DBL
Designed By: DBL
Checked By: BCC
Date: 02/22/19

Mattern & Craig
ENGINEERS • SURVEYORS
701 FIRST STREET, S.W.
ROANOKE, VIRGINIA 24016
(540) 345-9342
FAX (540) 345-7691

DOVER DR./KIPLING ST. WATERLINE REPLACEMENT

PLAN AND PROFILE

ROANOKE, VIRGINIA

Vertical Scale:

Horizontal Scale: 1"=20'

Commission Number: 3770

Sheet No.: 5