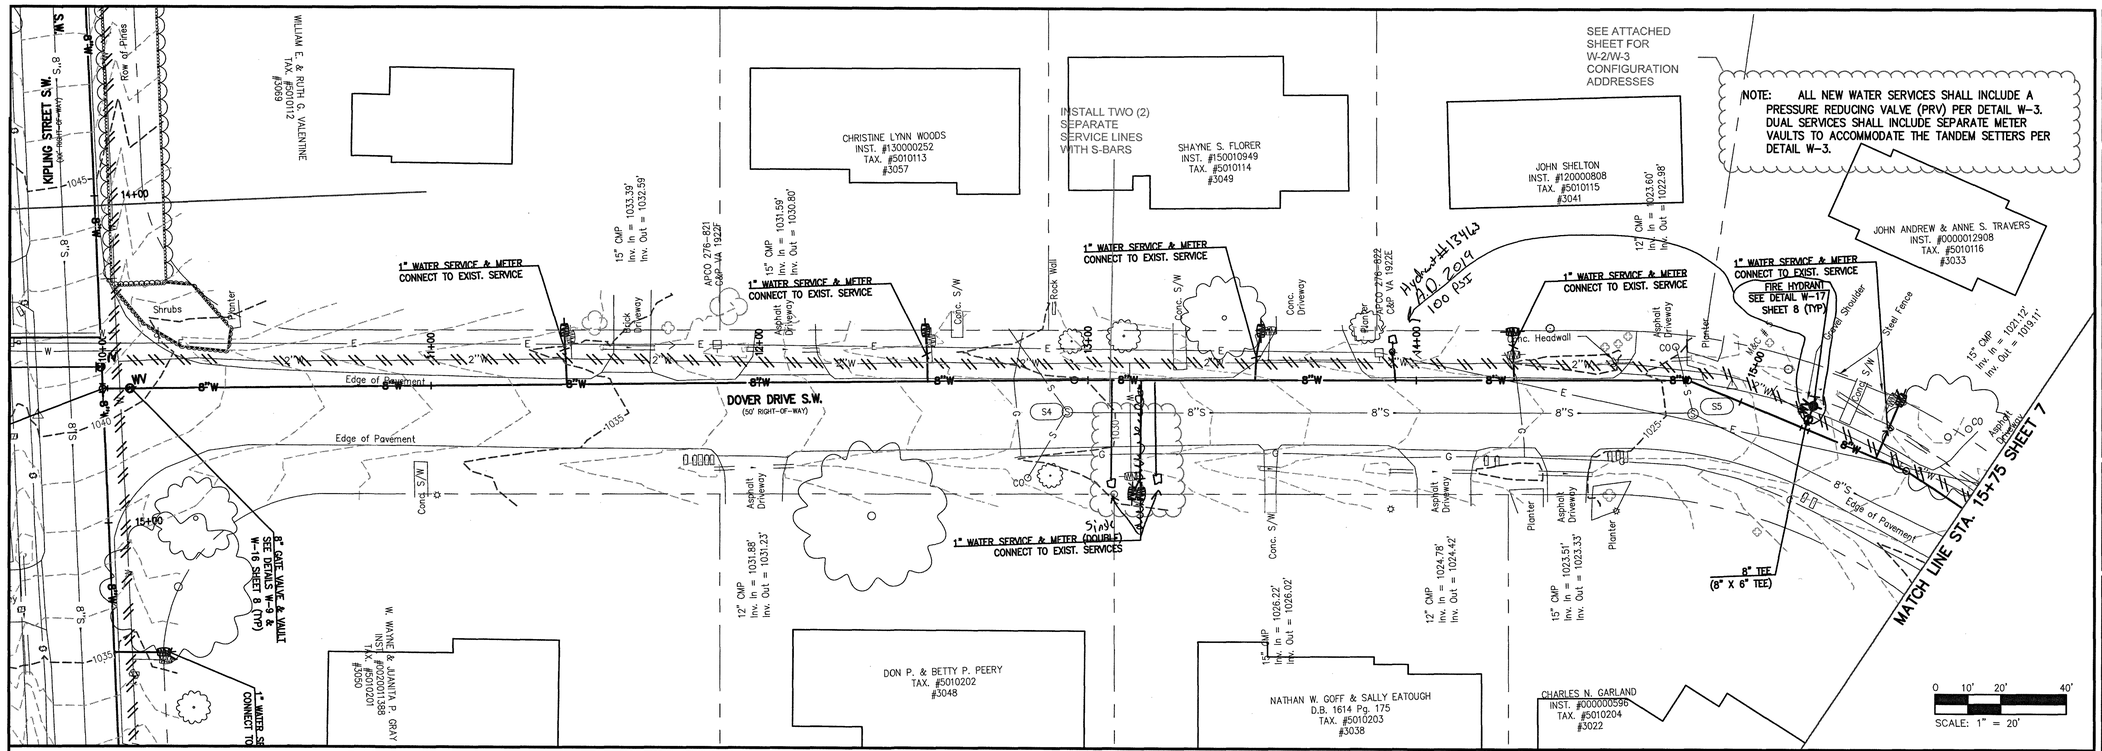

8" WATER MAIN IN DOVER DR.

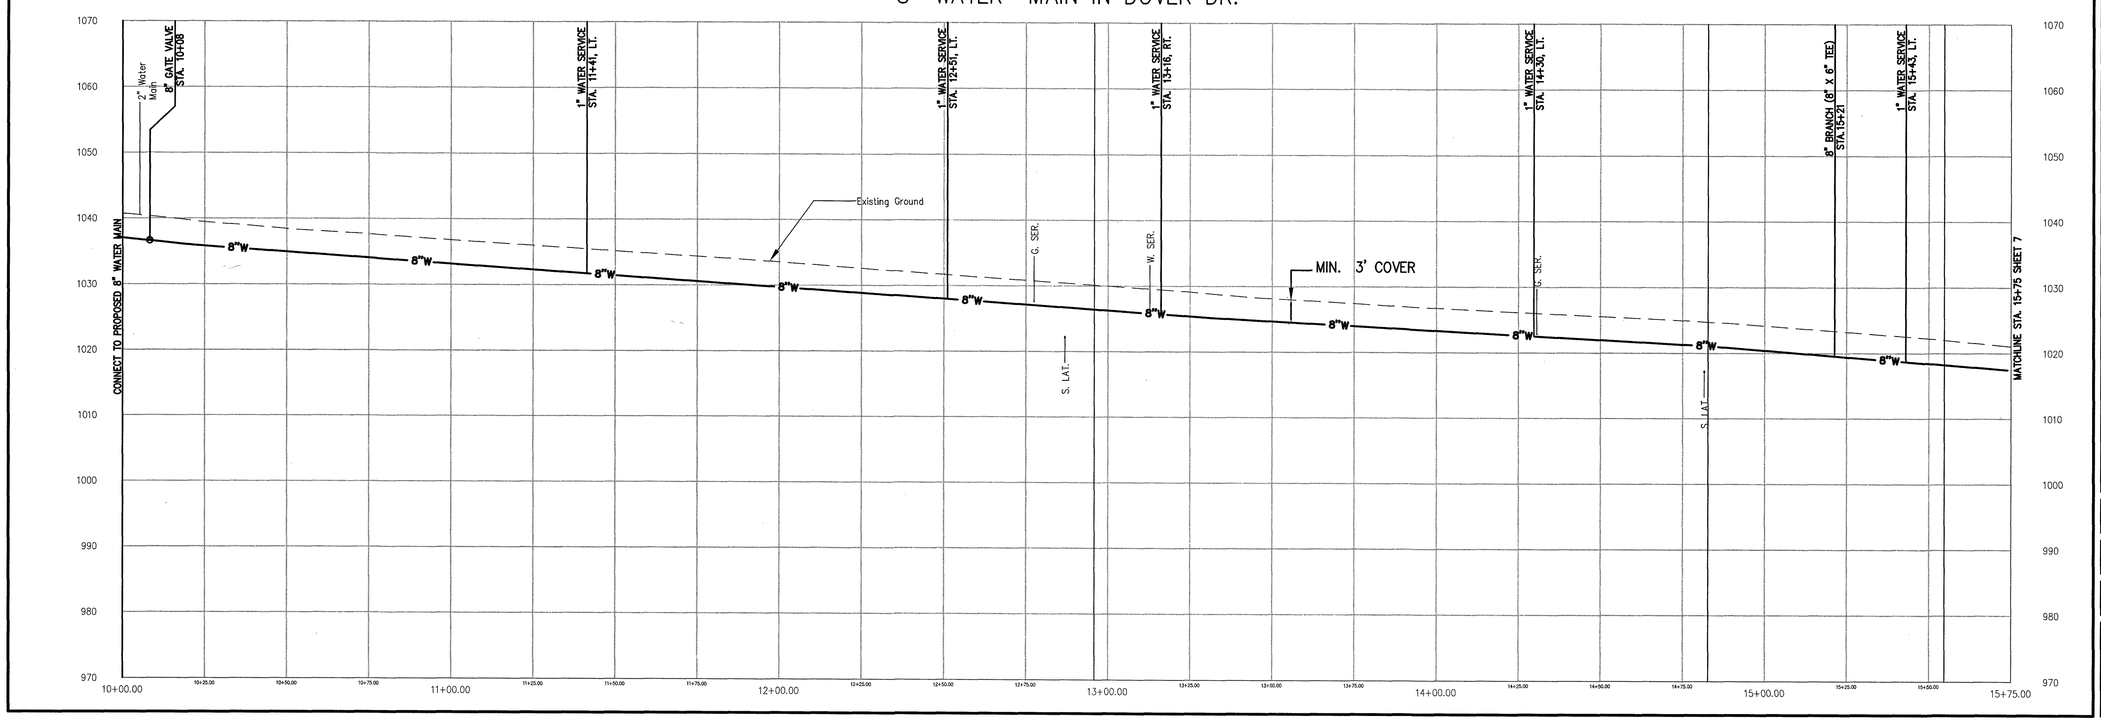

CONTRACTOR'S BID SET
BRADLEY C. CRAIG
Lic. No. 023979
02/28/19
PROFESSIONAL ENGINEER

Revisions	Date

Issue Date: 02/28/19
Drawn By: DBL
Designed By: DBL
Checked By: BCC
Date: 02/22/19

Mattern & Craig
ENGINEERS•SURVEYORS
701 FIRST STREET, S.W.
ROANOKE, VIRGINIA 24016
(540) 345-9342
FAX (540) 345-7831

DOVER DR./KIPLING ST. WATERLINE REPLACEMENT

PLAN AND PROFILE

ROANOKE, VIRGINIA

Vertical Scale:

Horizontal Scale: ----

Commission Number: 3770

Sheet No.: 6