REVISED	FHWA REGION	STATE	FEDERAL AID PROJECT	STATE ROUTE	STATE PROJECT	SHEET NO.
	3	VA.				

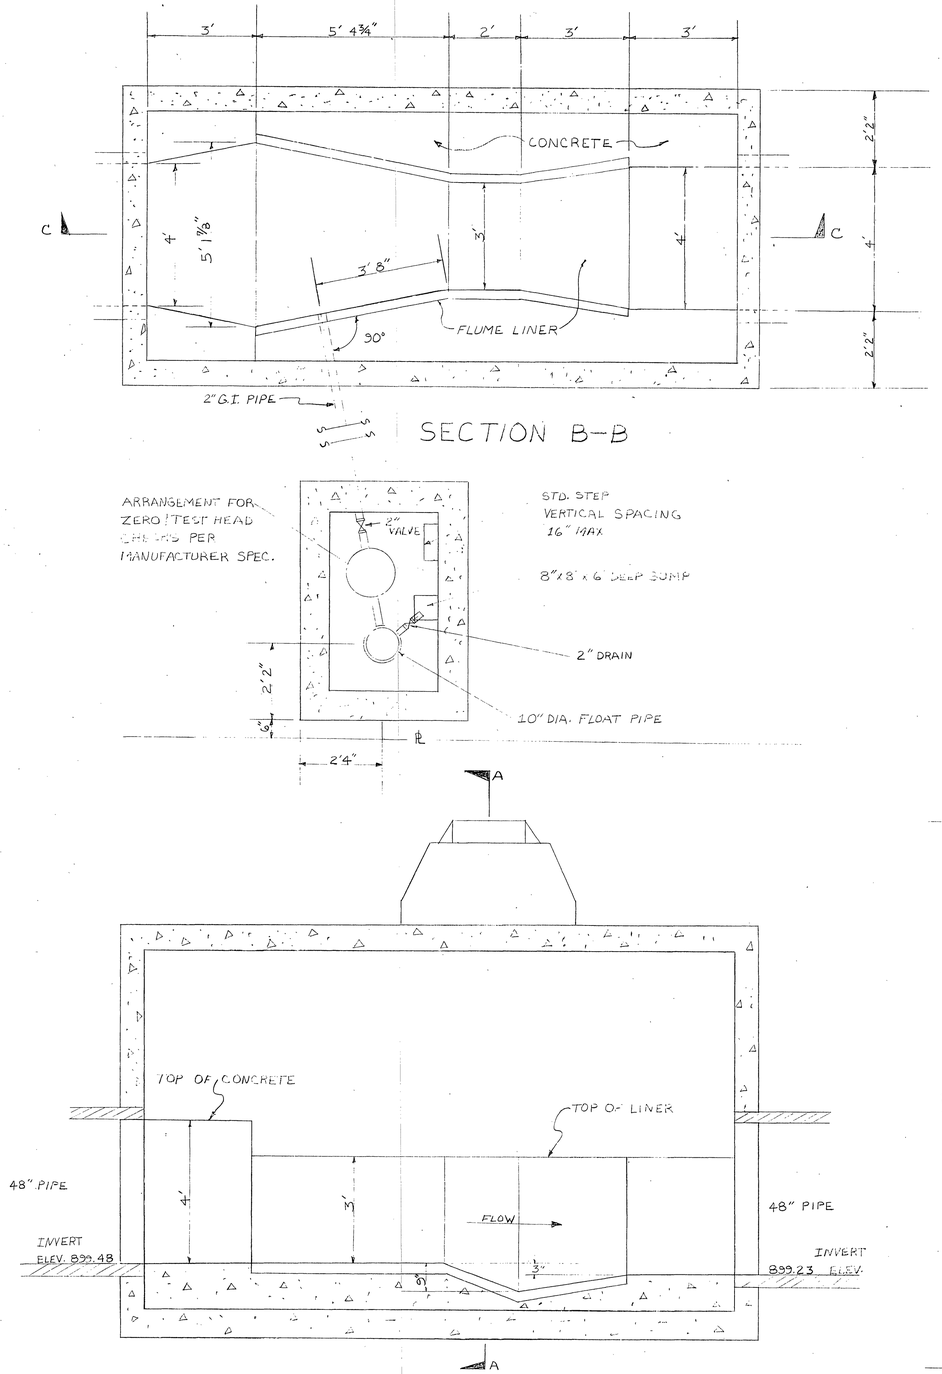

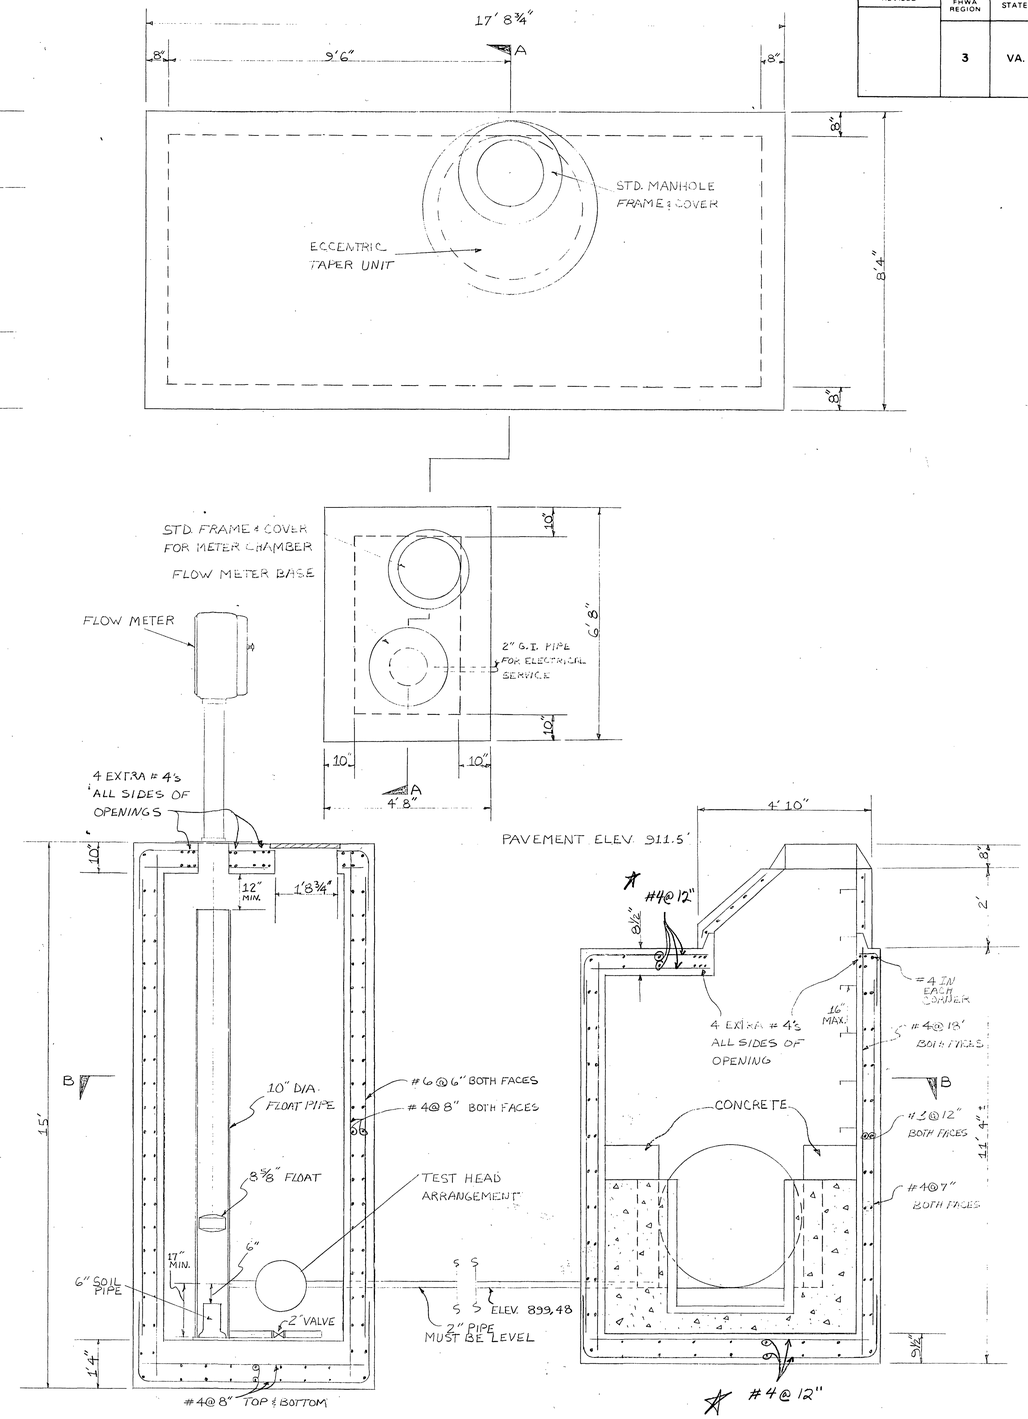

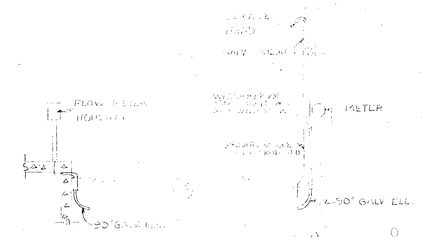

TYPICAL [illegible]

★ "REVISED ADDENDUM No. 5

METERING CHAMBER

½" = 1'

12-12-74

PLAN NO.	PROJECT	FILE NO.	SHEET NO.
A	C-5105(1)		16

5450