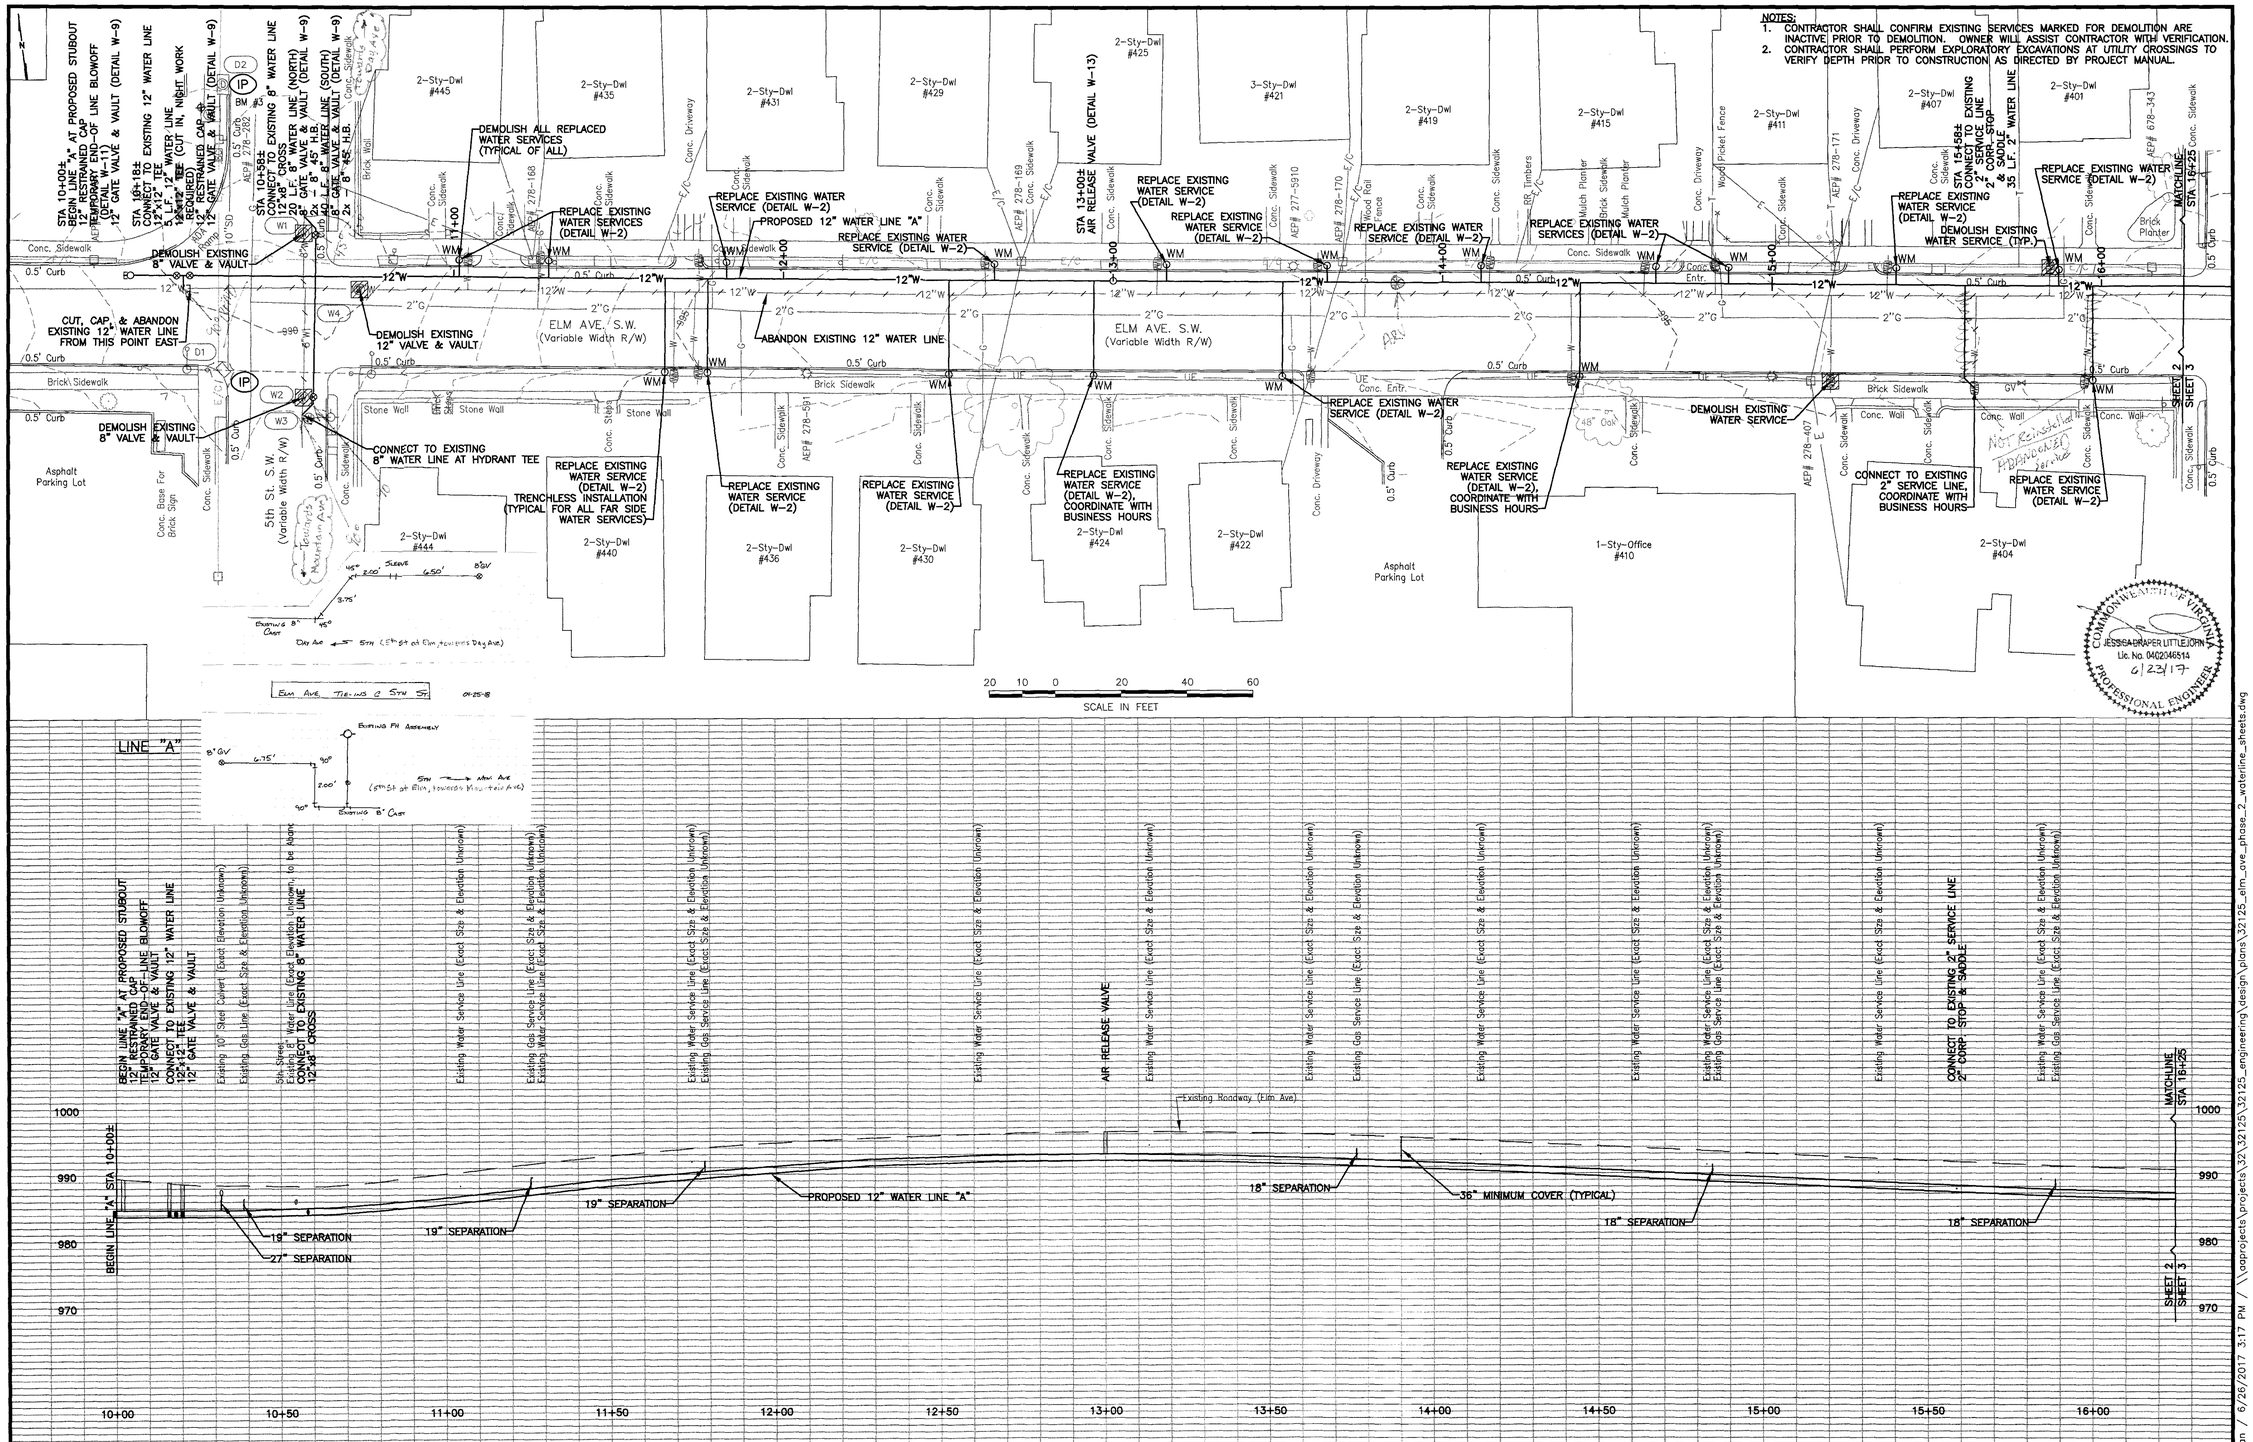

ANDERSON & ASSOCIATES, INC.
Professional Design Services
www.andassoc.com
100 Ardmore St.
Blacksburg, Va. 24060
540-552-5592

DATE :	01 JUN 16
DESIGNED:	BJM
DRAWN :	BJM
CHECKED :	RSB
QA / QC :	RSB

REV. #	COMMENTS	DATE
1	WVWA COMMENTS	20 SEP 16
2	WVWA COMMENTS	23 JUN 17

ELM AVENUE WATER MAIN REPLACEMENT - PHASE 2
WESTERN VIRGINIA WATER AUTHORITY

WATER PLAN & PROFILE SHEET
LINE "A" STA 10+00 TO STA 16+25

DOCUMENT NO. 32125 – 014
SHEET 2 OF 6

McKinney, Brian / 6/26/2017 3:17 PM / \\aaprojects\projects\32\32125\32125_engineering\design\plans\32125_elm_ave_phase_2_waterline_sheets.dwg