PROJECT MANAGER Robert A. Pflegar, P.E. (540) 378-5083
SURVEYED BY Neil Martin, L.S. (540) 552-5592 & David L. Jones, L.S. (NXL) (804) 664-4600
DESIGN SUPERVISED BY Darell L. Fischer, P.E. (804) 612-0665
DESIGNED BY Brandon C. Shack, P.E. (804) 612-0665

WATER & SEWER RELOCATION PLAN

Utility Owners:

Water:
Western Virginia Water Authority
3447 Hollins Road, NE
Roanoke, Virginia 24012
Contact: Ed Gunter
Telephone: 540-853-5358

Cable Television:
Cox Communications
P.O. Box 13726
Roanoke, Virginia 24036
Contact: Tim Barbour
Telephone: 540-293-2662

Gas:
Roanoke Gas
519 Kimball Avenue
Roanoke, Virginia 24030
Contact: Pete Orr
Telephone: 540-777-3874

Traffic Control:
City of Roanoke
Department of Public Works
1802 Courtland Road N.E.
Roanoke, Virginia 24012
Contact: Hong Liu
Telephone: 540-853-2686

Electric:
Appalachian Power Company
40 Franklin Road, SW
Roanoke, Virginia 24022
Contact: Linda Atkinson
Telephone: 540-982-7436

Light Poles:
Appalachian Power Company
P.O. Box 2021
Roanoke, VA 24012
Contact: Dave Barger
Tel. 540-427-3632

Telephone:
Verizon
4843 Oakland Boulevard, NE
Roanoke, Virginia 24012
Contact: Mike Slusher
Telephone: 540-265-7578

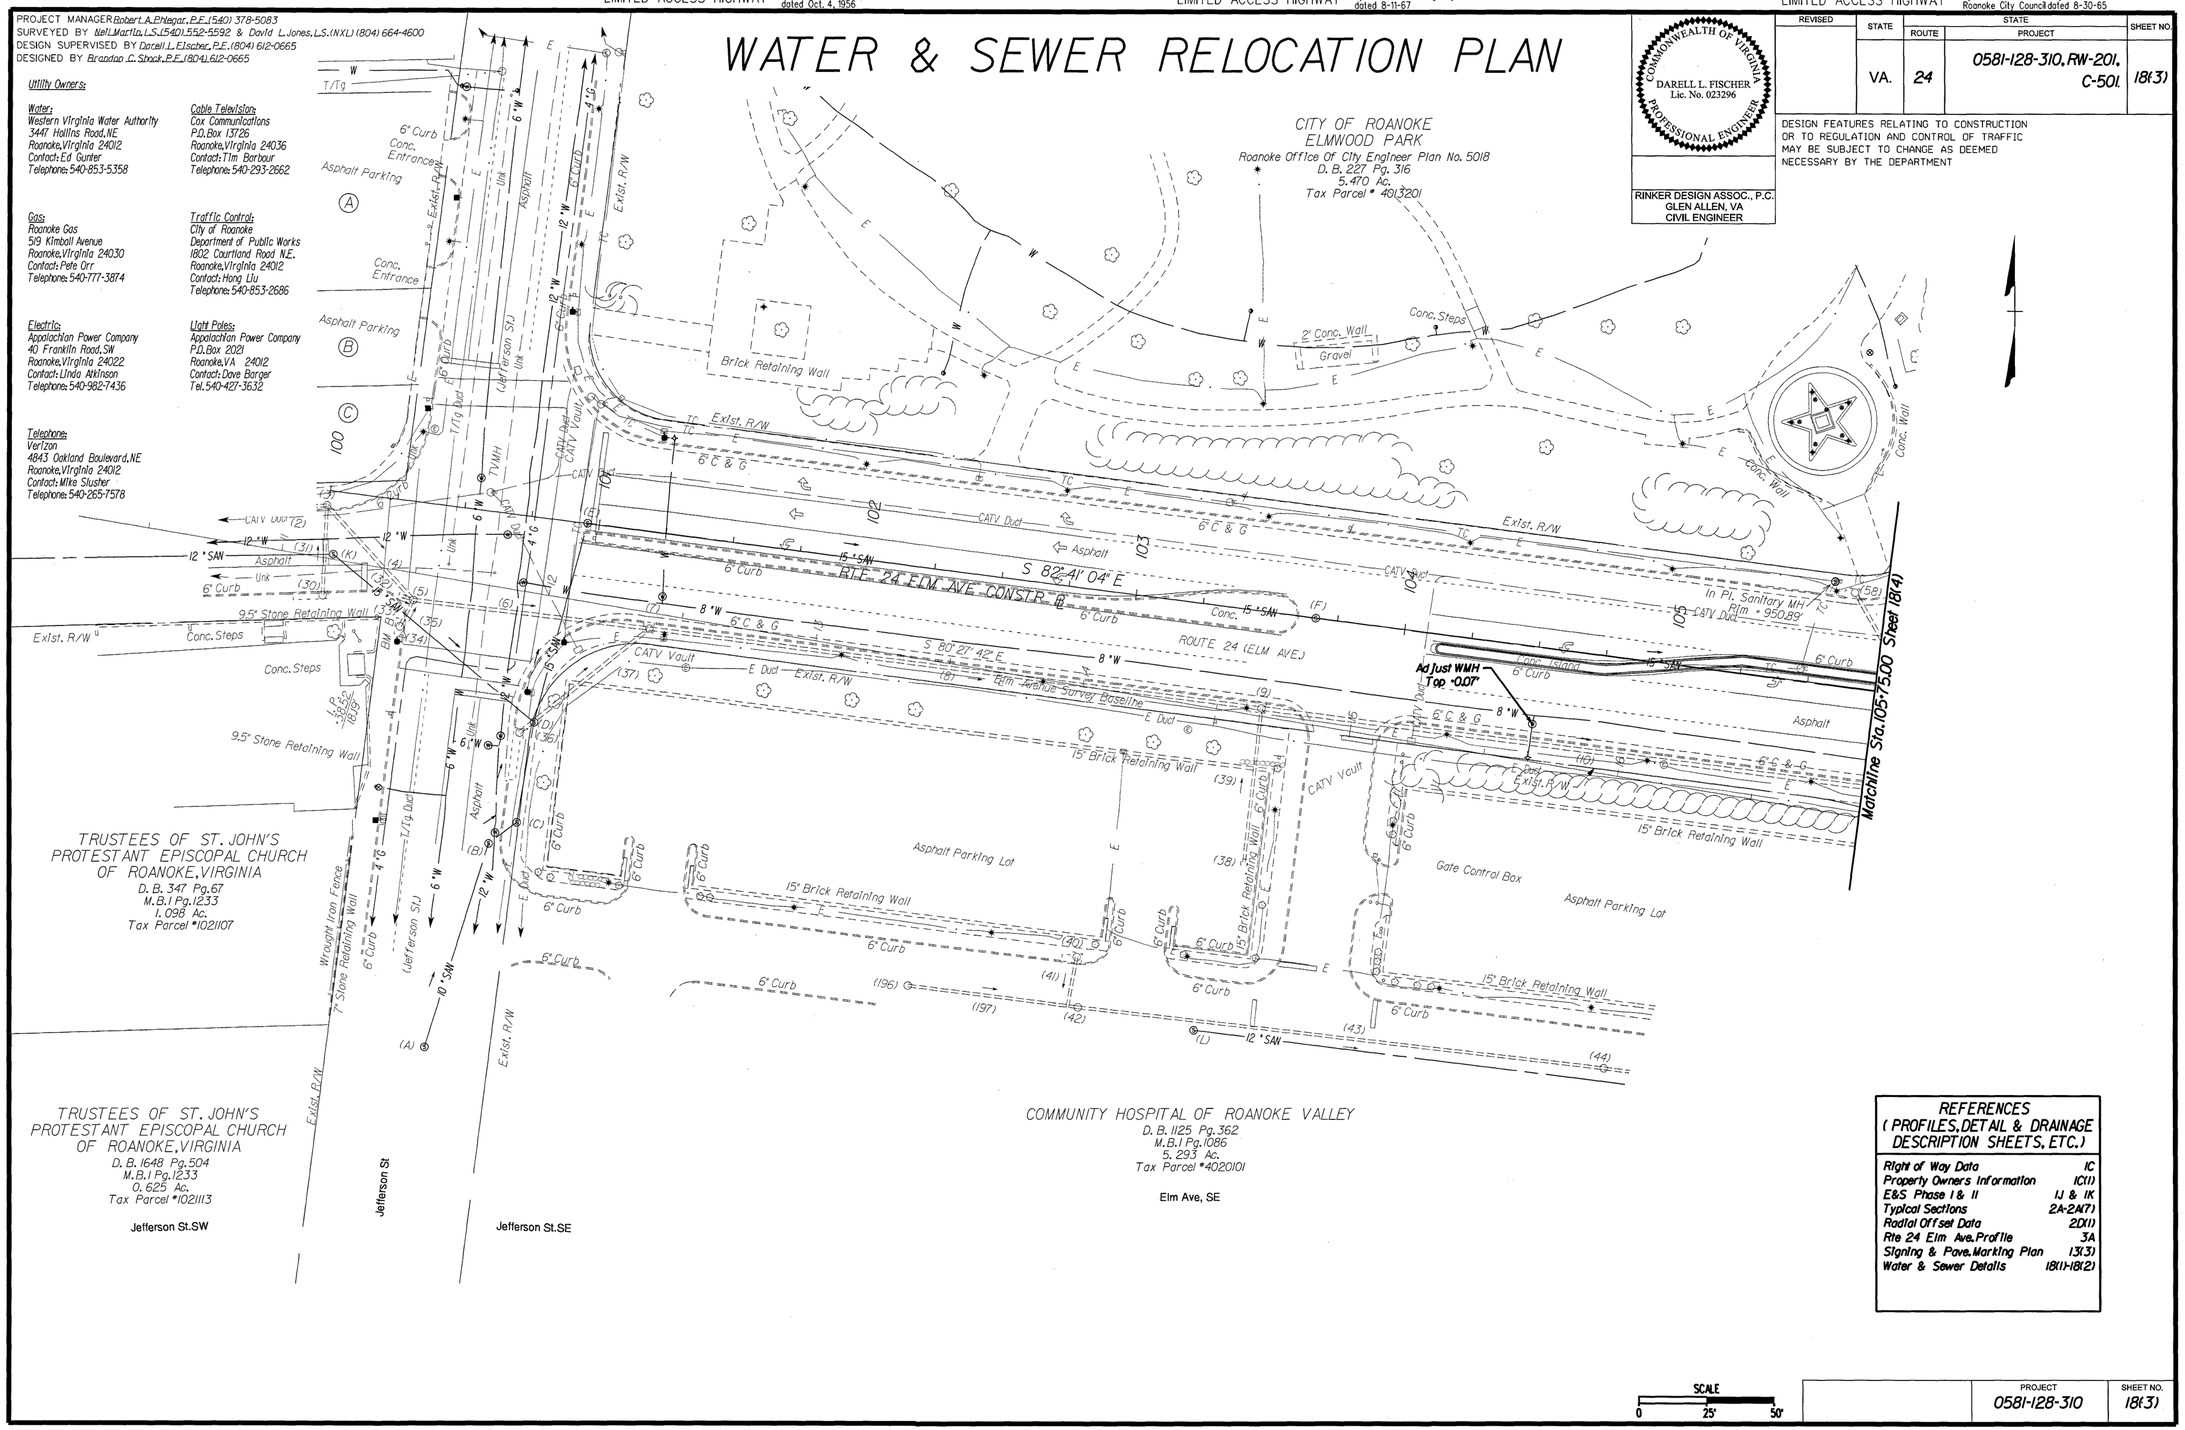

COMMONWEALTH OF VIRGINIA
DARELL L. FISCHER
Lic. No. 023296
PROFESSIONAL ENGINEER

RINKER DESIGN ASSOC., P.C.
GLEN ALLEN, VA
CIVIL ENGINEER

REVISED	STATE	ROUTE	PROJECT	SHEET NO.
	VA.	24	0581-128-310, RW-201, C-501,	18(3)

DESIGN FEATURES RELATING TO CONSTRUCTION OR TO REGULATION AND CONTROL OF TRAFFIC MAY BE SUBJECT TO CHANGE AS DEEMED NECESSARY BY THE DEPARTMENT

REFERENCES (PROFILES, DETAIL & DRAINAGE DESCRIPTION SHEETS, ETC.)

Right of Way Data	1C
Property Owners Information	1C(1)
E&S Phase I & II	1J & 1K
Typical Sections	2A-2A(7)
Radial Offset Data	2D(1)
Rte 24 Elm Ave. Profile	3A
Signing & Pave. Marking Plan	13(3)
Water & Sewer Details	18(1)-18(2)

SCALE 0 25' 50'

PROJECT	SHEET NO.
0581-128-310	18(3)

Rinker Design Associates, P.C.
Engineering • Surveying • Land Planning • Transportation • Environmental Services
301 Concourse Boulevard, Suite 100, Glen Allen, VA 23059; on the web @ www.rda.com
Phone: (804) 747-1758 Fax: (804) 747-5482
"Turning Challenges into Opportunities"
10/11/2013