N:\Work Trans\12158F\94089\u94089\u940890181(5).dgn 1:39:44 PM | MicroStation User Profile: consultant | Plotted by: Rinker Design Associates, P.C. | 1:39:44 PM 10/14/2013 | 25.0000 FT / In. VDOT | Sheet Size 35x23 (In.) | u940890181(5).dgn Daystamp.TBL | N:\Work Trans\DesignAid\Plot-Drivers\Imperial\025-plan PDF.plt C:\pro\supvBP\pentable\Daystamp.TBL

LIMITED ACCESS HIGHWAY By Resolution of Highway Commission dated Oct. 4, 1956 — LIMITED ACCESS HIGHWAY By Resolution of Highway Commission dated 8-11-67 — LIMITED ACCESS HIGHWAY By Resolution of the City Council Roanoke City Council dated 8-30-65

PROJECT MANAGER Robert A. Ehlegar, P.E. (540) 378-5083
SURVEYED BY Neil Martin, L.S. (540) 552-5592 & David L. Jones, L.S. (NXL) (804) 664-4600
DESIGN SUPERVISED BY Darell L. Fischer, P.E. (804) 612-0665
DESIGNED BY Brandon C. Shack, P.E. (804) 612-0665

WATER & SEWER RELOCATION PLAN

COMMONWEALTH OF VIRGINIA — DARELL L. FISCHER Lic. No. 023296 — PROFESSIONAL ENGINEER

RINKER DESIGN ASSOC., P.C.
GLEN ALLEN, VA
CIVIL ENGINEER

REVISED	STATE	ROUTE	PROJECT	SHEET NO.
	VA.	24	0581-128-310, RW-201, C-501	18(5)

DESIGN FEATURES RELATING TO CONSTRUCTION OR TO REGULATION AND CONTROL OF TRAFFIC MAY BE SUBJECT TO CHANGE AS DEEMED NECESSARY BY THE DEPARTMENT

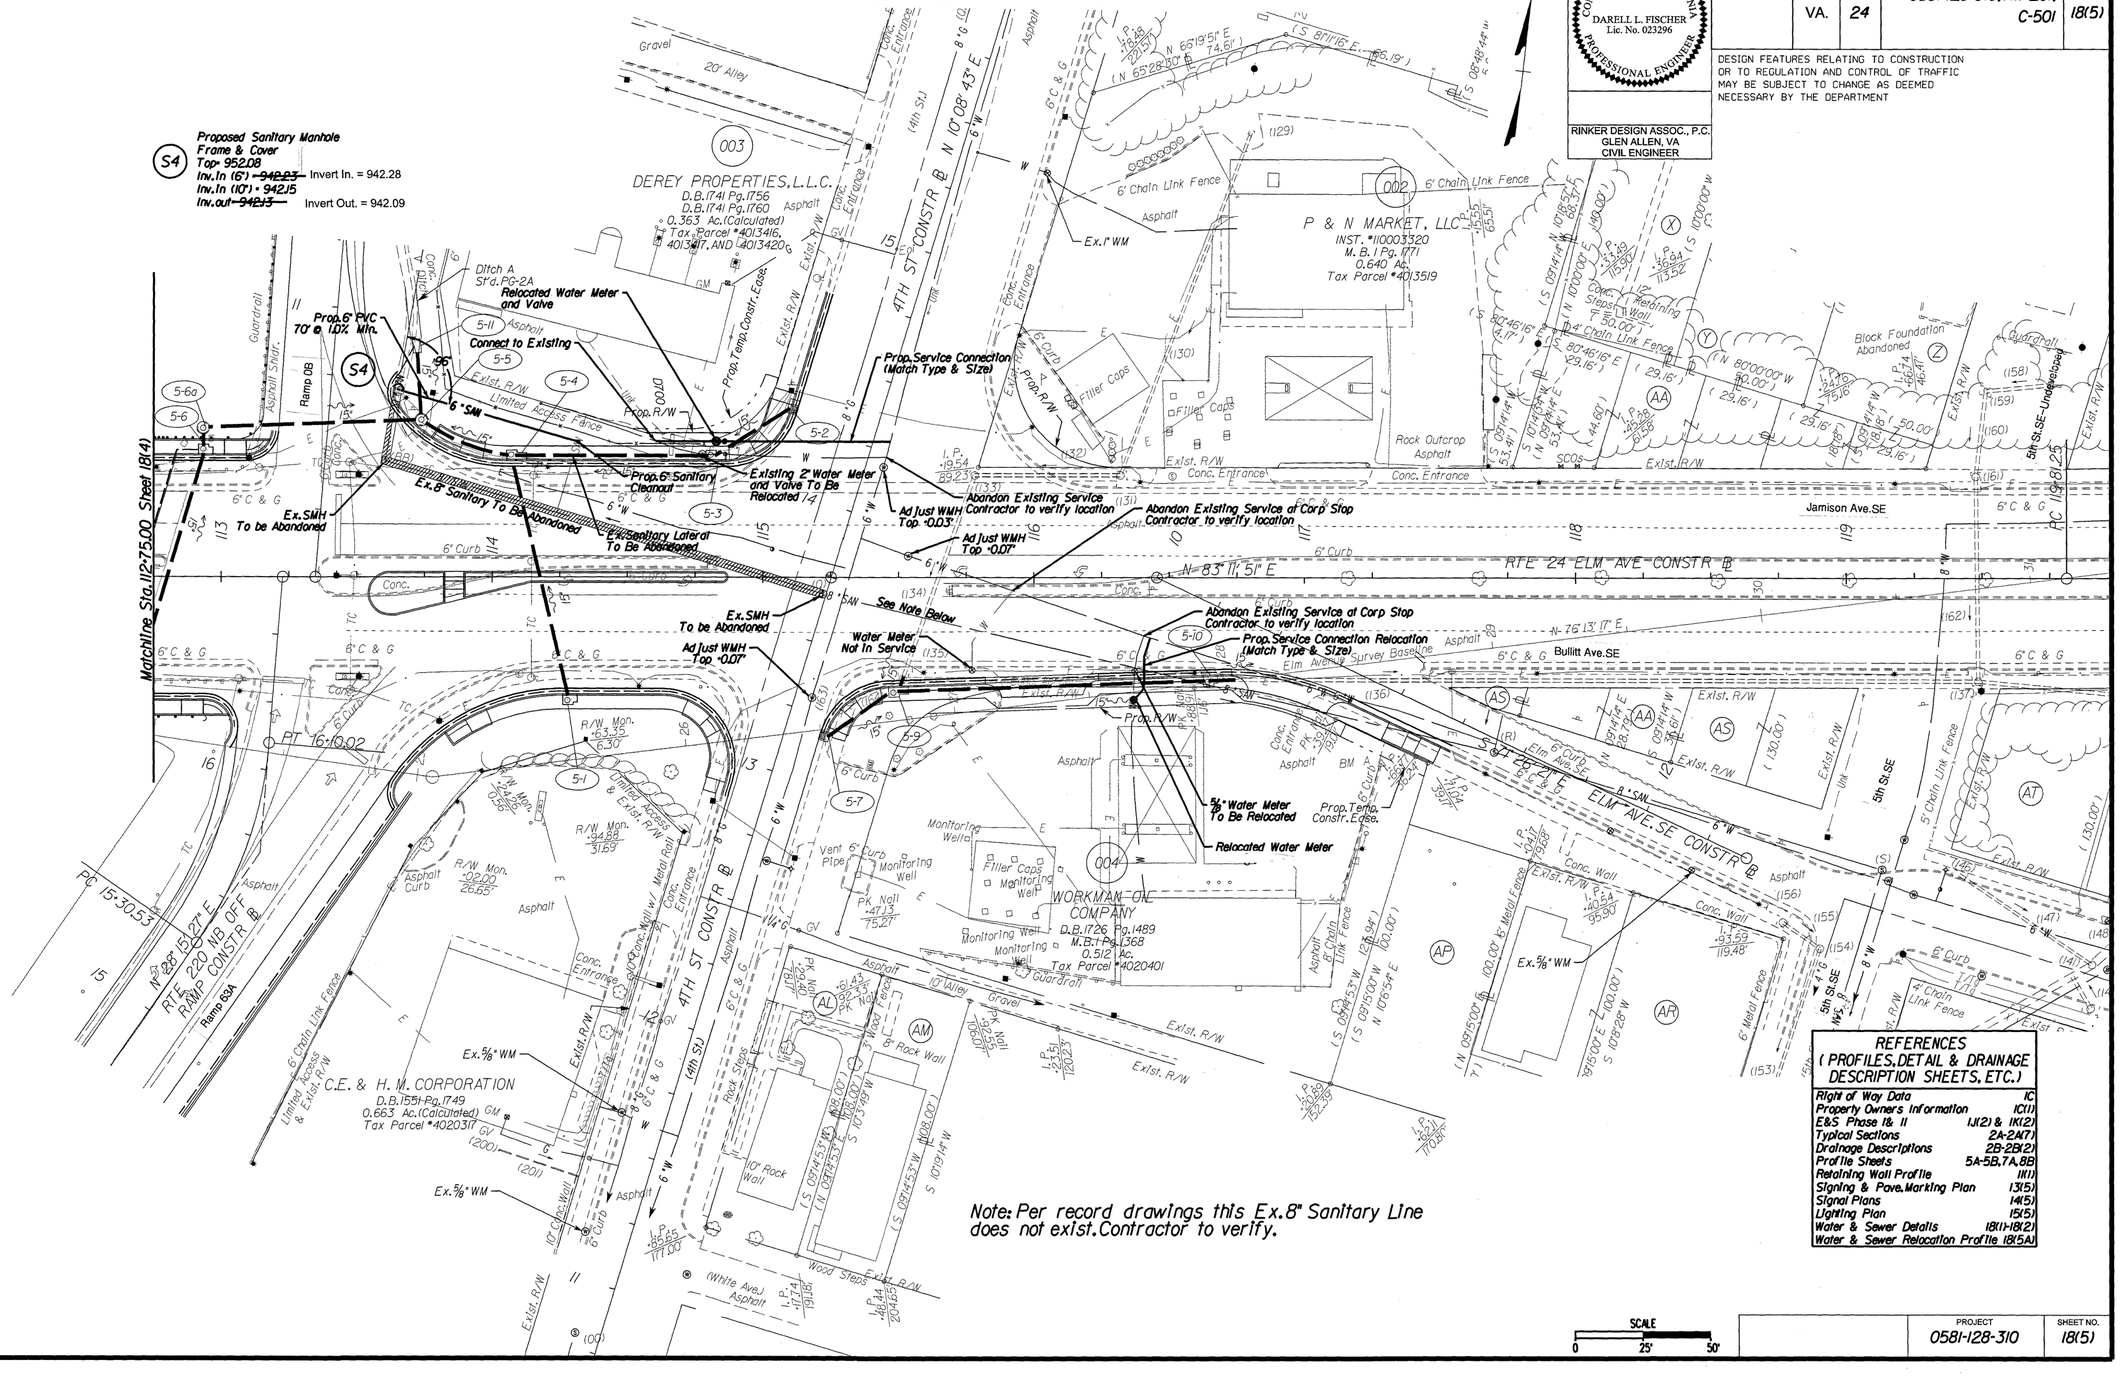

REFERENCES (PROFILES, DETAIL & DRAINAGE DESCRIPTION SHEETS, ETC.)

Right of Way Data	1C
Property Owners Information	1C(1)
E&S Phase I & II	1K(2) & 1K(2)
Typical Sections	2A-2A(7)
Drainage Descriptions	2B-2B(2)
Profile Sheets	5A-5B, 7A, 8B
Retaining Wall Profile	1K(1)
Signing & Pave. Marking Plan	13(5)
Signal Plans	14(5)
Lighting Plan	15(5)
Water & Sewer Details	18(1)-18(2)
Water & Sewer Relocation Profile	18(5A)

SCALE 0 25' 50'

PROJECT	SHEET NO.
0581-128-310	18(5)

Rinker Design Associates, P.C.
Engineering * Surveying * Land Planning * Transportation * Environmental Services
301 Concourse Boulevard, Suite 120, Glen Allen, VA 23059 on the web @ www.rdaofficial.com
"Turning Challenges into Opportunities"

10/14/2013