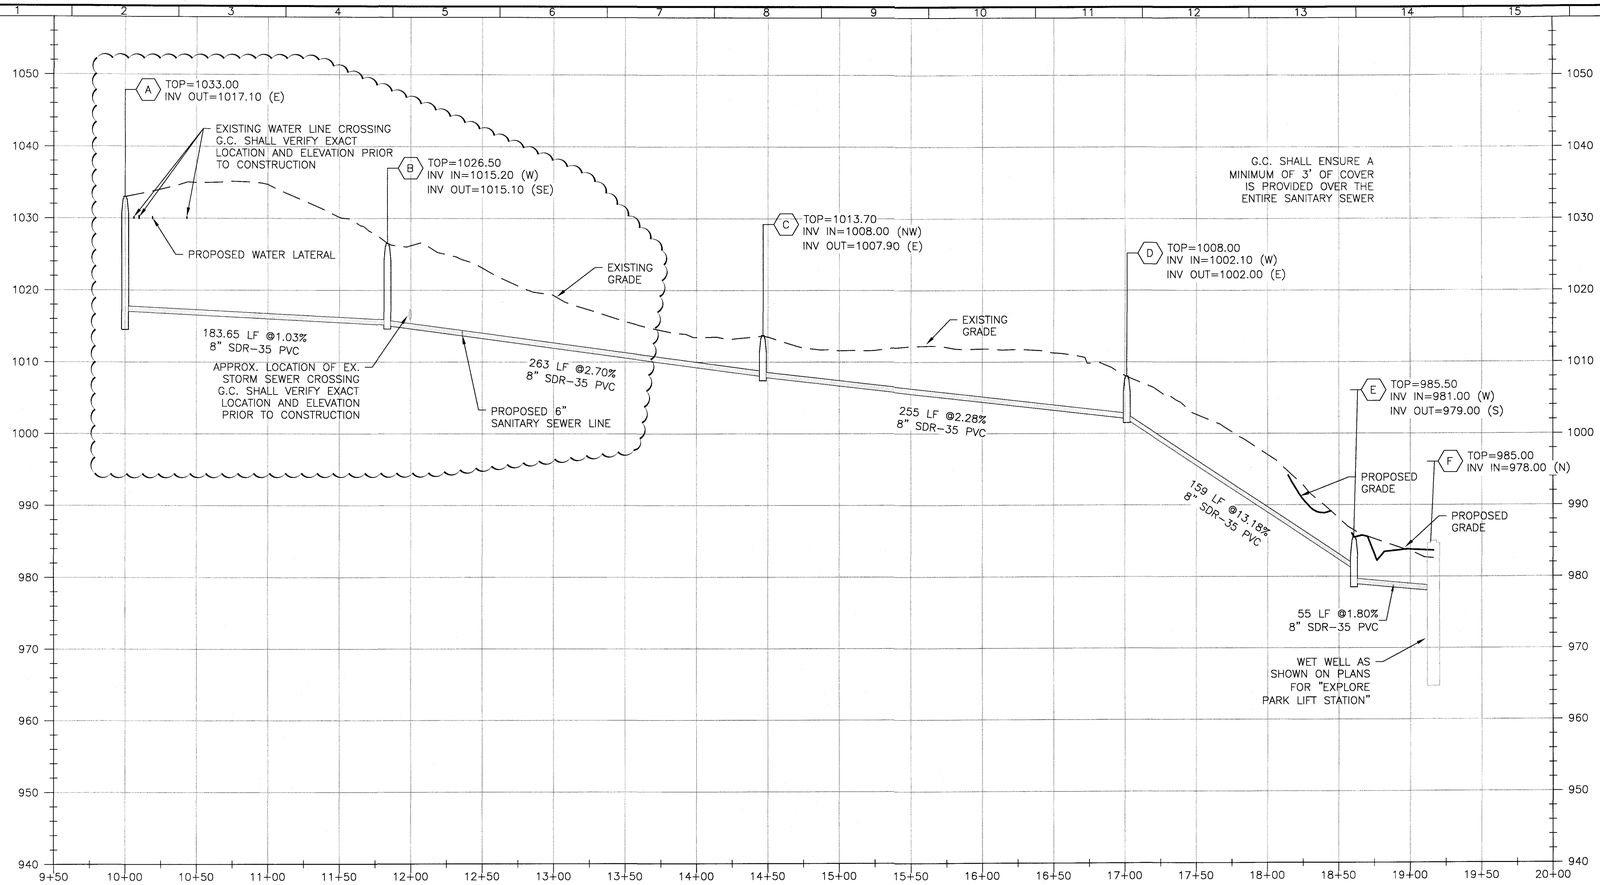

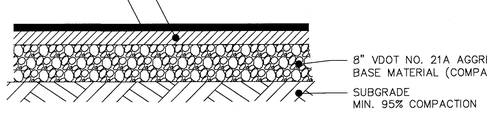

PAVEMENT REPLACEMENT SECTION

N.T.S.

1. 8" STONE BASE MUST BE PLACED IN TWO LIFTS OF NO MORE THAN 4" EACH.
2. A TACK COAT SHALL BE APPLIED BETWEEN ASPHALT PAVEMENT LAYERS
3. G.C. TO ENSURE A MINIMUM OF 95% COMPACATION OF THE SUBGRADE PRIOR TO STONE/ASPHALT PLACEMENT.

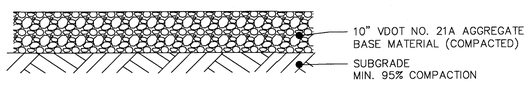

GRAVEL PAVEMENT REPLACEMENT SECTION

N.T.S.

1. 10" STONE BASE MUST BE PLACED IN THREE LIFTS OF NO MORE THAN 4" EACH.
2. G.C. TO ENSURE A MINIMUM OF 95% COMPACATION OF THE SUBGRADE PRIOR TO STONE/ASPHALT PLACEMENT.

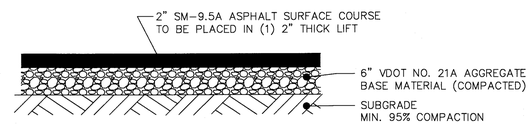

PAVED WALKWAY SECTION

N.T.S.

1. 8" STONE BASE MUST BE PLACED IN TWO LIFTS OF NO MORE THAN 4" EACH.
2. A TACK COAT SHALL BE APPLIED BETWEEN ASPHALT PAVEMENT LAYERS
3. G.C. TO ENSURE A MINIMUM OF 95% COMPACATION OF THE SUBGRADE PRIOR TO STONE/ASPHALT PLACEMENT.

PROFILE SCALES:

(HORIZONTAL)

SCALE: 1" = 50'

(VERTICAL)

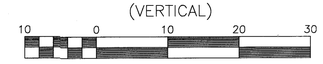

SCALE: 1" = 10'

BALZER AND ASSOCIATES INC
REFLECTING TOMORROW
www.balzer.cc
Roanoke
New River Valley
Richmond
Staunton
Harrisonburg
RESIDENTIAL LAND DEVELOPMENT ENGINEERING
SITE DEVELOPMENT ENGINEERING
LAND USE PLANNING & ZONING
LANDSCAPE ARCHITECTURE
LAND SURVEYING
ARCHITECTURE
STRUCTURAL ENGINEERING
TRANSPORTATION ENGINEERING
ENVIRONMENTAL & SOIL SCIENCE
WETLAND DELINEATIONS & STREAM EVALUATIONS
Balzer and Associates, Inc.
1208 Corporate Circle
Roanoke, VA 24018
540-772-9580
FAX 540-772-8050

COMMONWEALTH OF VIRGINIA
CHRISTOPHER P. BURNS
Lic. No.047338
8/7/2018
PROFESSIONAL ENGINEER

EXPLORE PARK GRAVITY S.S. EXTENSION

PROFILE & S.S. DETAILS

VINTON DISTRICT
ROANOKE COUNTY, VIRGINIA

DRAWN BY CPB
DESIGNED BY CPB
CHECKED BY SMH
DATE 11/9/2017
SCALE AS SHOWN

REVISIONS:
12/18/2017
1/24/2018
4/25/2018
7/27/2018 P.R. #1
8/7/2018 P.R. #2

SHEET NO.
C3

JOB NO. 04170086.00