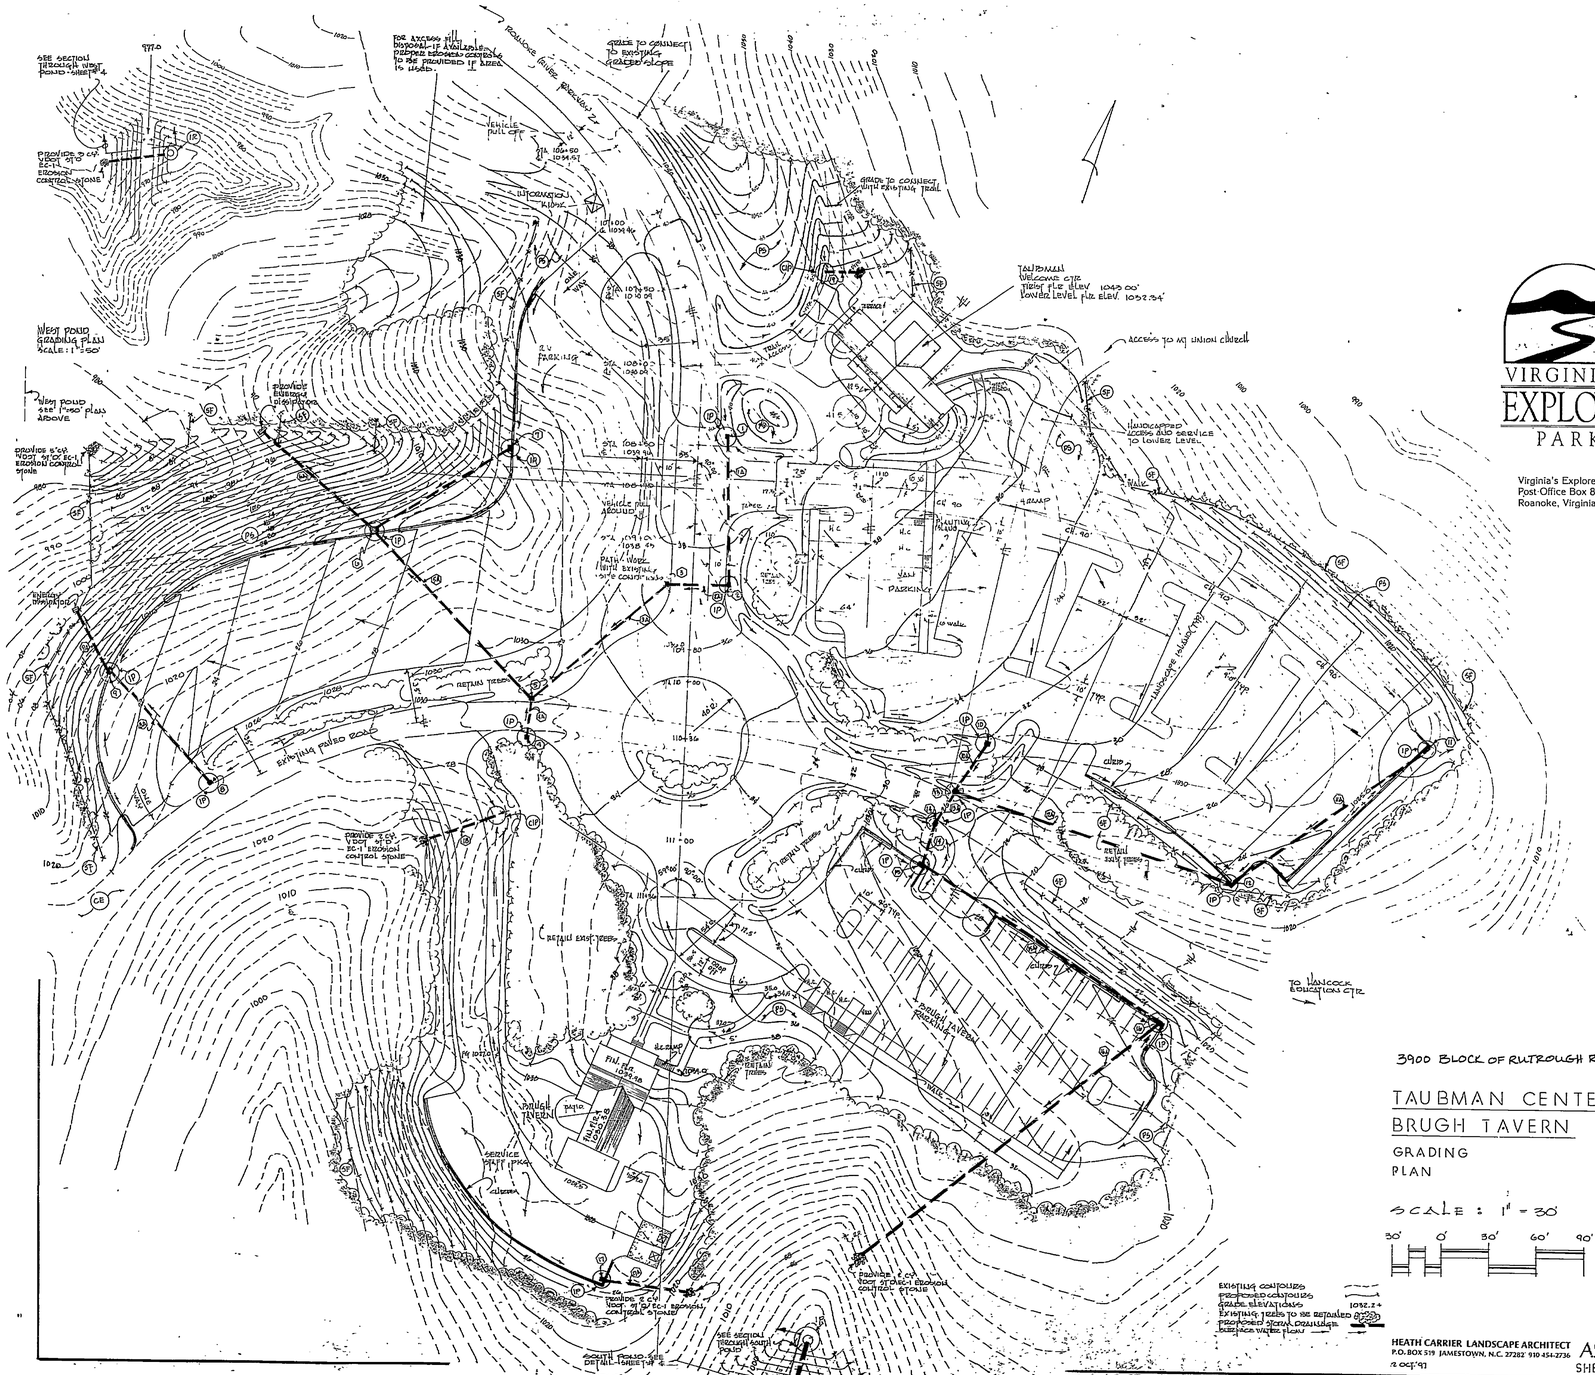
VIRGINIA'S
EXPLORE
PARK
Virginia's Explore Park
Post Office Box 8508
Roanoke, Virginia 24014
3900 BLOCK OF RUTROUGH RD.
TAUBMAN CENTER
BRUGH TAVERN
GRADING
PLAN
SCALE: 1" = 30'
30' 0' 30' 60' 90'
EXISTING CONTOURS
PROPOSED CONTOURS
GRADE ELEVATIONS
EXISTING TREES TO BE RETAINED
PROPOSED STORM DRAINAGE
SURFACE WATER FLOW
HEATH CARRIER LANDSCAPE ARCHITECT
P.O. BOX 519 JAMESTOWN, N.C. 27282 910 454-2736
ASLA.
SHEET # 2 OF 4
RC-7096
TO HANCOCK EDUCATION CTR.
ACCESS TO MT. UNION CHURCH
TOILET ROOM
WELCOME CTR.
TAVERN
PATIO
SERVICE
PARKING
RETAIN TREES
EXISTING PAVED ROAD
WEST POND
GRADING PLAN
SCALE: 1" = 50'
SEE SECTION THROUGH WEST POND - SHEET # 4
PROVIDE 3 C.Y. VOIDS OF EC-1 EROSION CONTROL STONE
PROVIDE 5 C.Y. VOIDS OF EC-1 EROSION CONTROL STONE
SOUTH POND - SEE DETAIL - SHEET # 2
PROVIDE 5 C.Y. VOIDS OF EC-1 EROSION CONTROL STONE & END OF 24" C.P.
TOP 1006.0