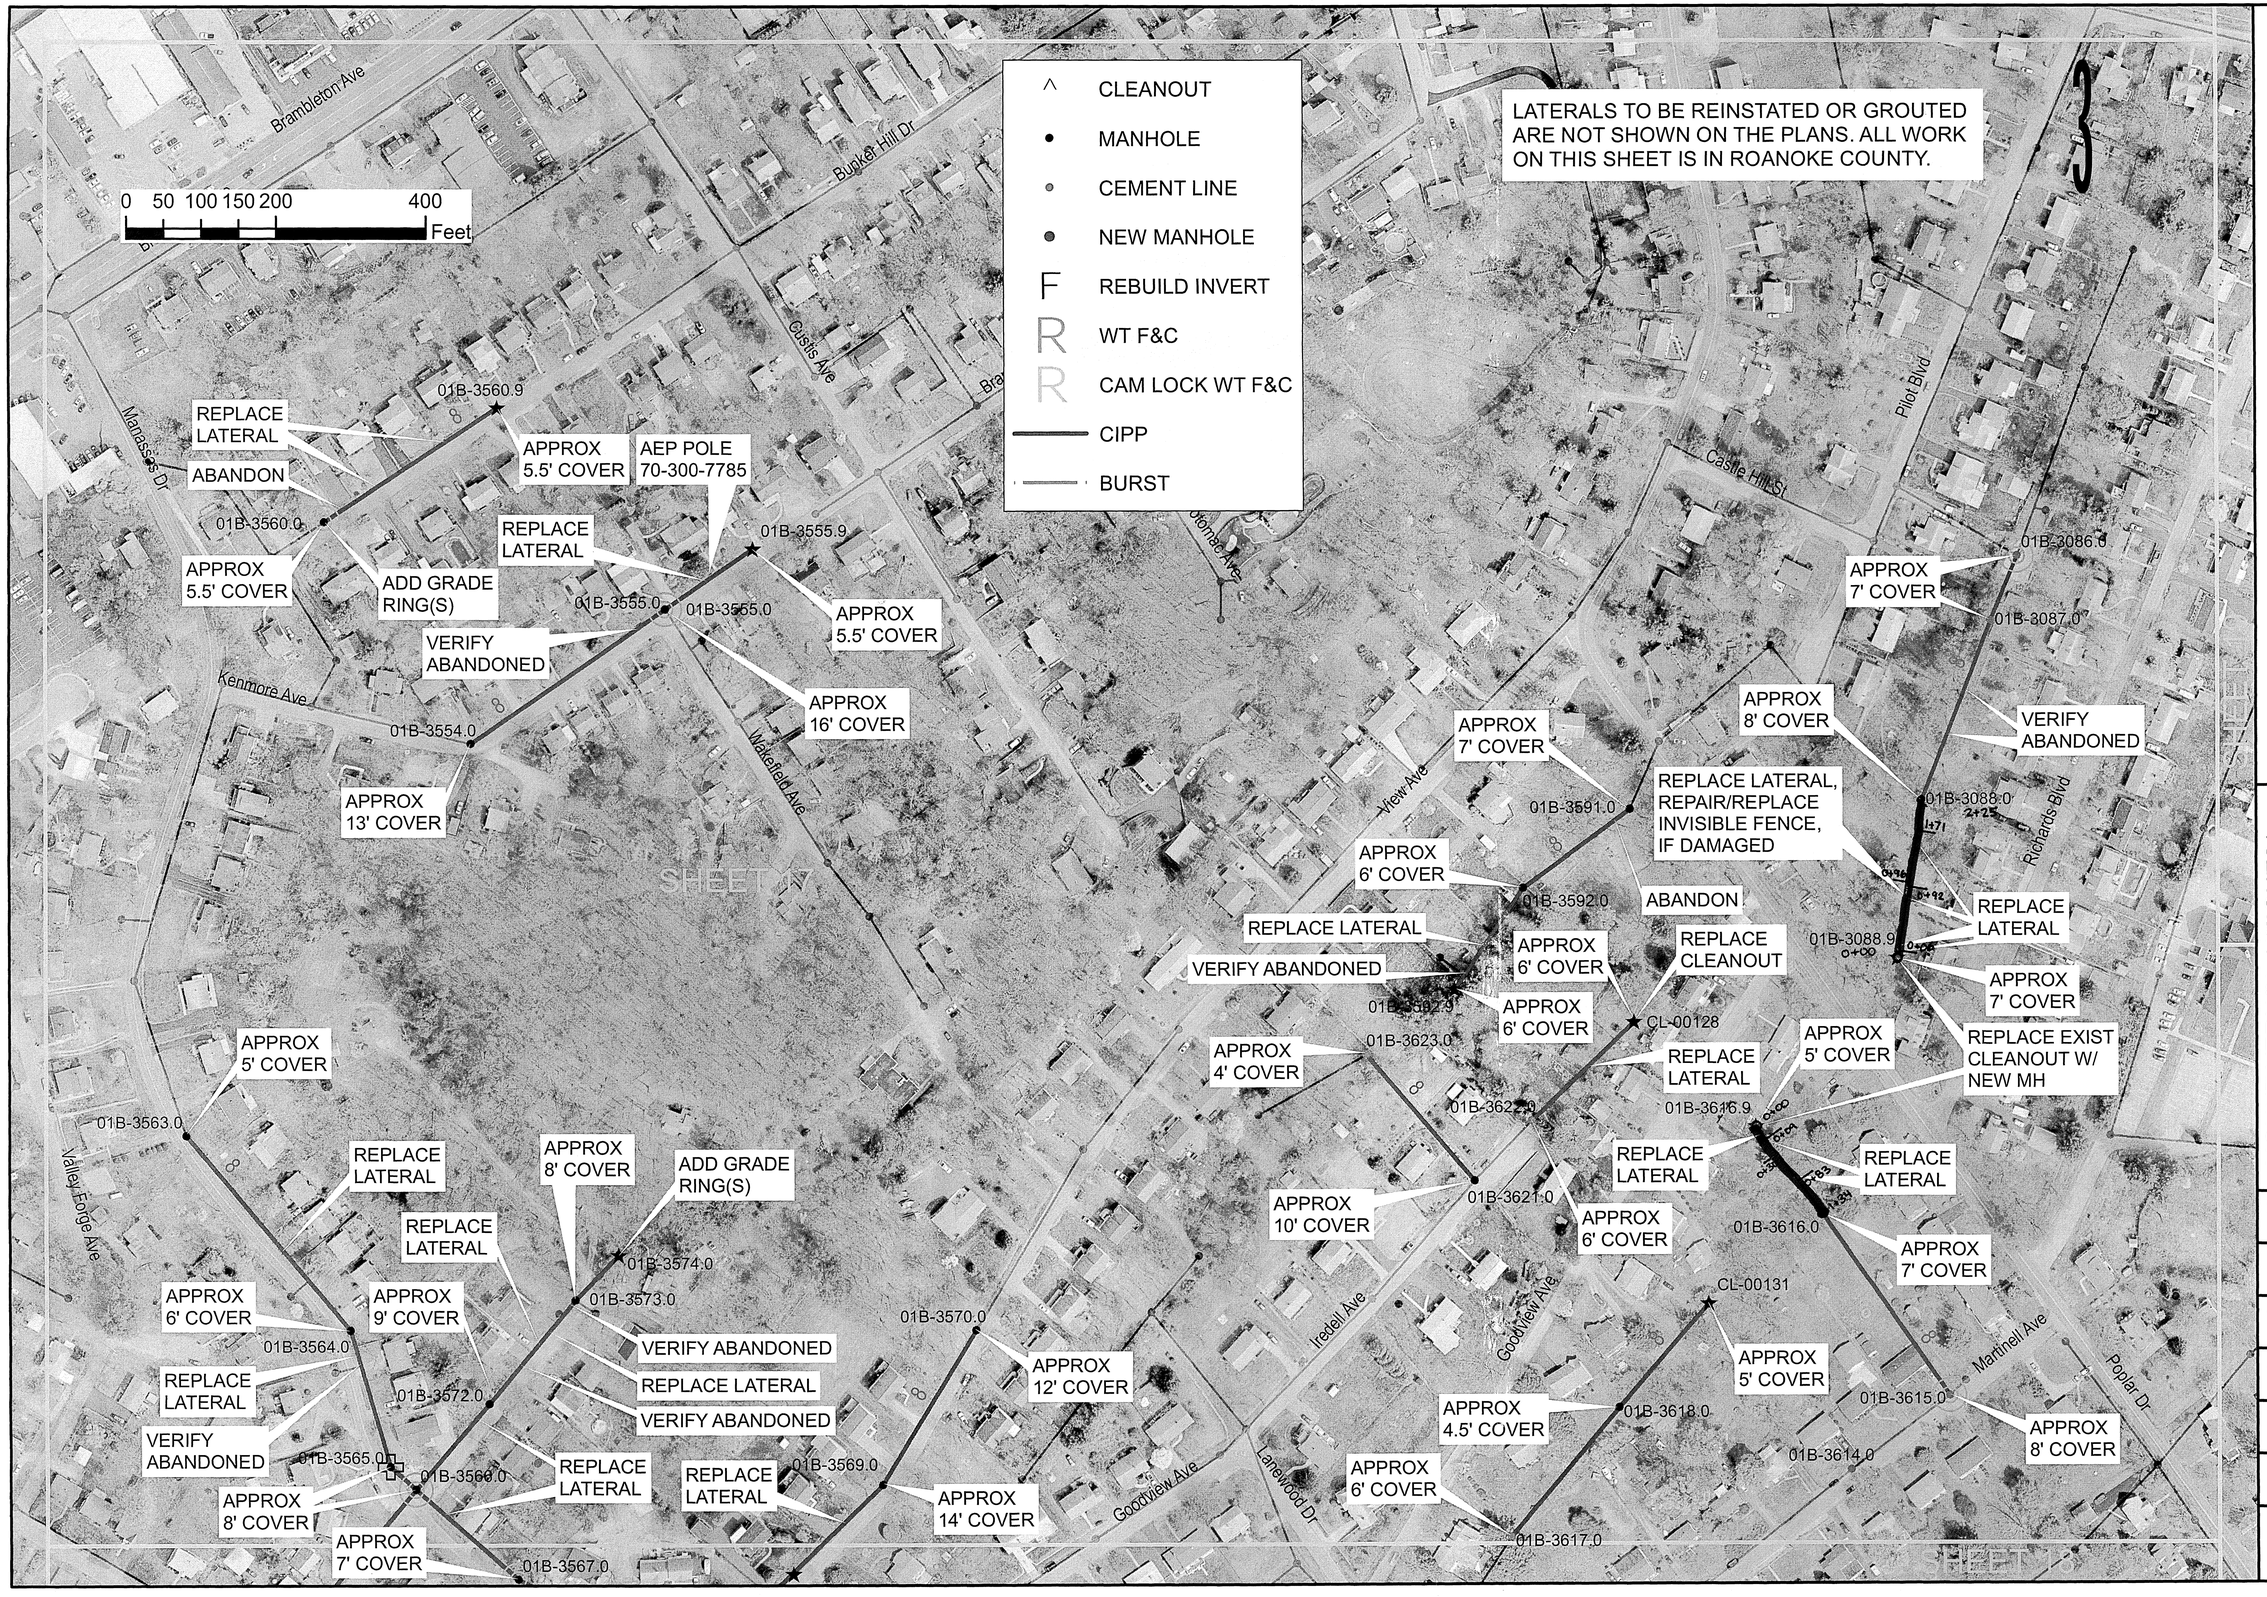

Drawing Copyright © 2011

CHA
1116 South Main Street · Blacksburg, VA 24060-5548
Main: (540) 552-5548 · www.chacompanies.com

Draper Aden Associates
Engineering · Surveying · Environmental Services
Blacksburg, VA
2206 South Main Street
Blacksburg, VA 24060
540-552-0444 Fax: 540-552-0291
www.dae.com
Richmond, VA
Charlottesville, VA
Hampton Roads, VA

MOUNT VERNON HEIGHTS/ CASTLE HILLS

WESTERN VIRGINIA WATER AUTHORITY
FY2011 VCWRLF COLLECTION SYSTEM PROJECTS
CONTRACTS 1A & 1B REHABILITATION

DESIGNED BY:	JSB
DRAWN BY:	CDH
CHECKED BY:	DBH
SCALE:	AS SHOWN
DATE:	FEB 2012
PROJECT NUMBER:	23184

SHEET 17