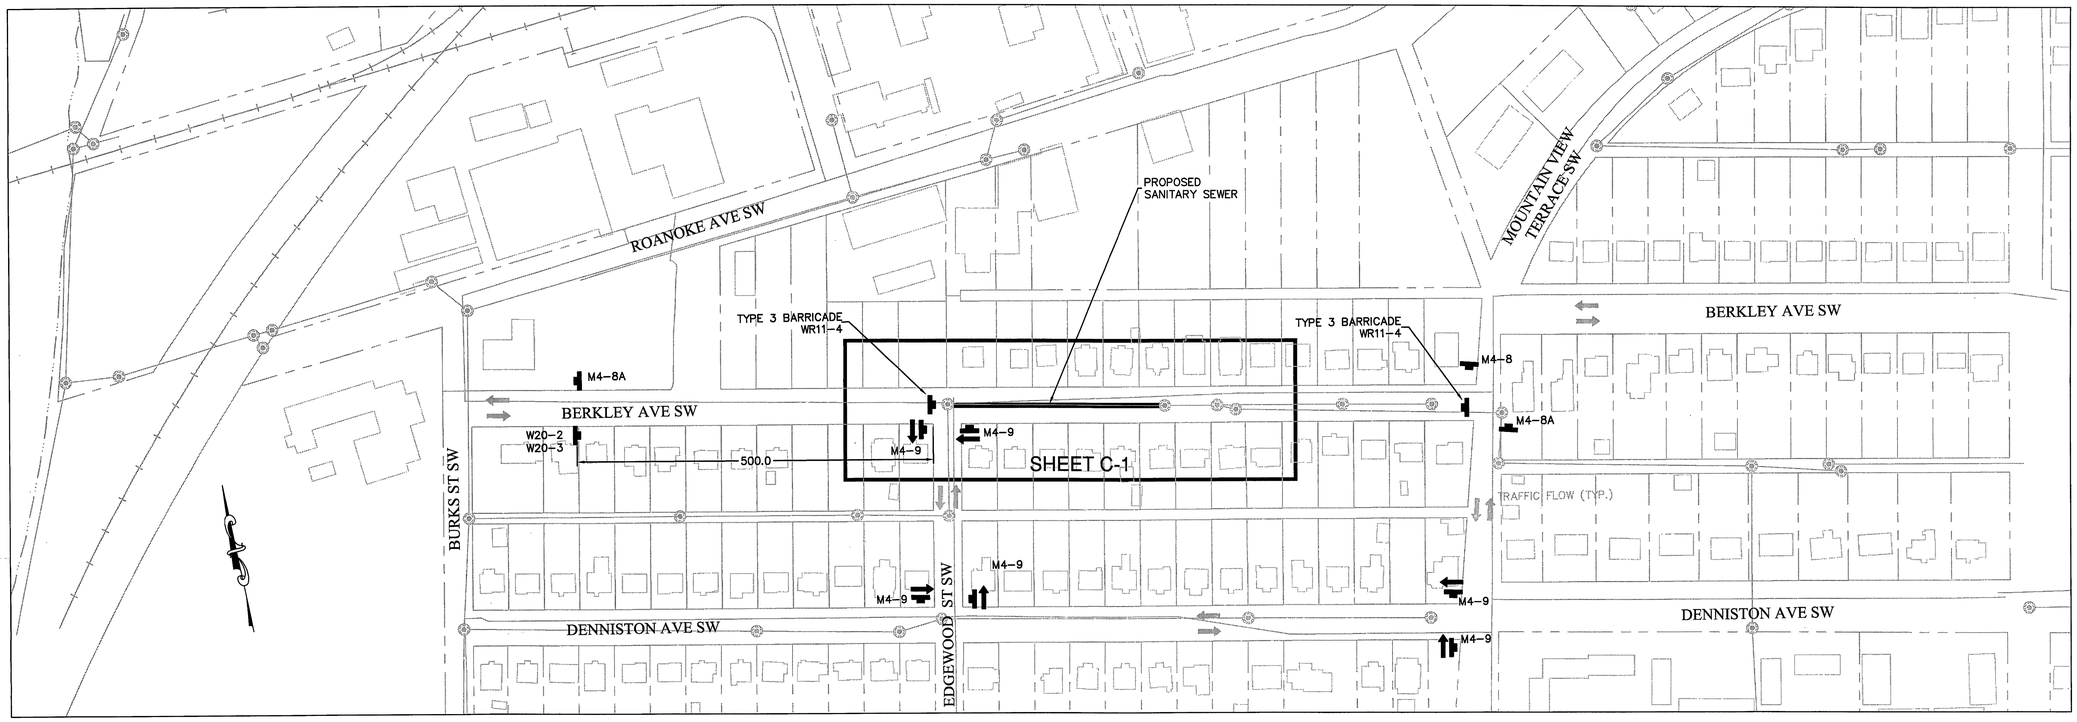

BERKLEY AVENUE SEWER REPLACEMENT

SCALE: 1"=100'

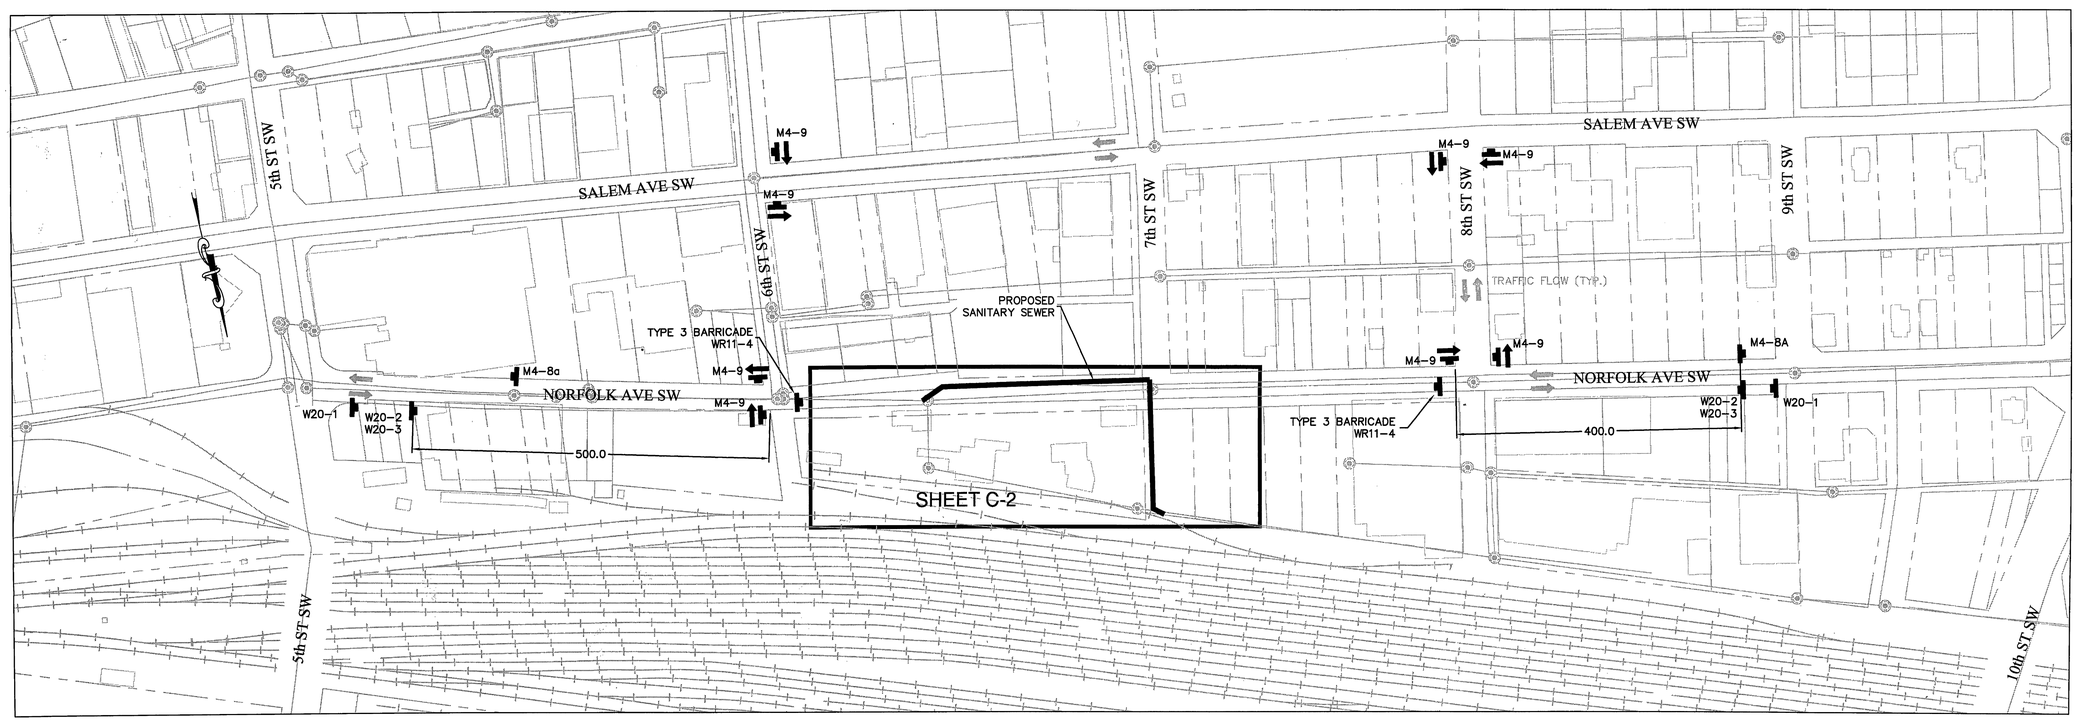

NORFOLK 600 BLOCK SEWER REPLACEMENT

SCALE: 1"=100'

COMMONWEALTH OF VIRGINIA
STEPHANIE ANNE KLAUS
Lic. No. 047813
4/1/12
PROFESSIONAL ENGINEER

Draper Aden Associates
Engineering • Surveying • Environmental Services
2206 South Main Street
Blacksburg, VA 24060
540-552-0444 Fax: 540-552-0291
Richmond, VA
Charlottesville, VA
Hampton Roads, VA

CHA
1116 South Main Street - Blacksburg, VA 24060-5548
Main: (540) 552-5548 - www.chacompanies.com

TRAFFIC CONTROL

WESTERN VIRGINIA WATER AUTHORITY
FY2011 VCWRLF COLLECTION SYSTEM PROJECTS

ROANOKE, VIRGINIA

REVISIONS

DESIGNED BY:	SAK
DRAWN BY:	SAK
CHECKED BY:	LMR
SCALE:	1" =100'
DATE:	APRIL 1, 2012
PROJECT NUMBER:	B11132B-02

TR-1

P:\B11132B\01\02\B011132B01-02CADB011132B-02_CONT\TRAFFIC CONTROL SHEET.dwg March 29, 2012 10:13:06 AM