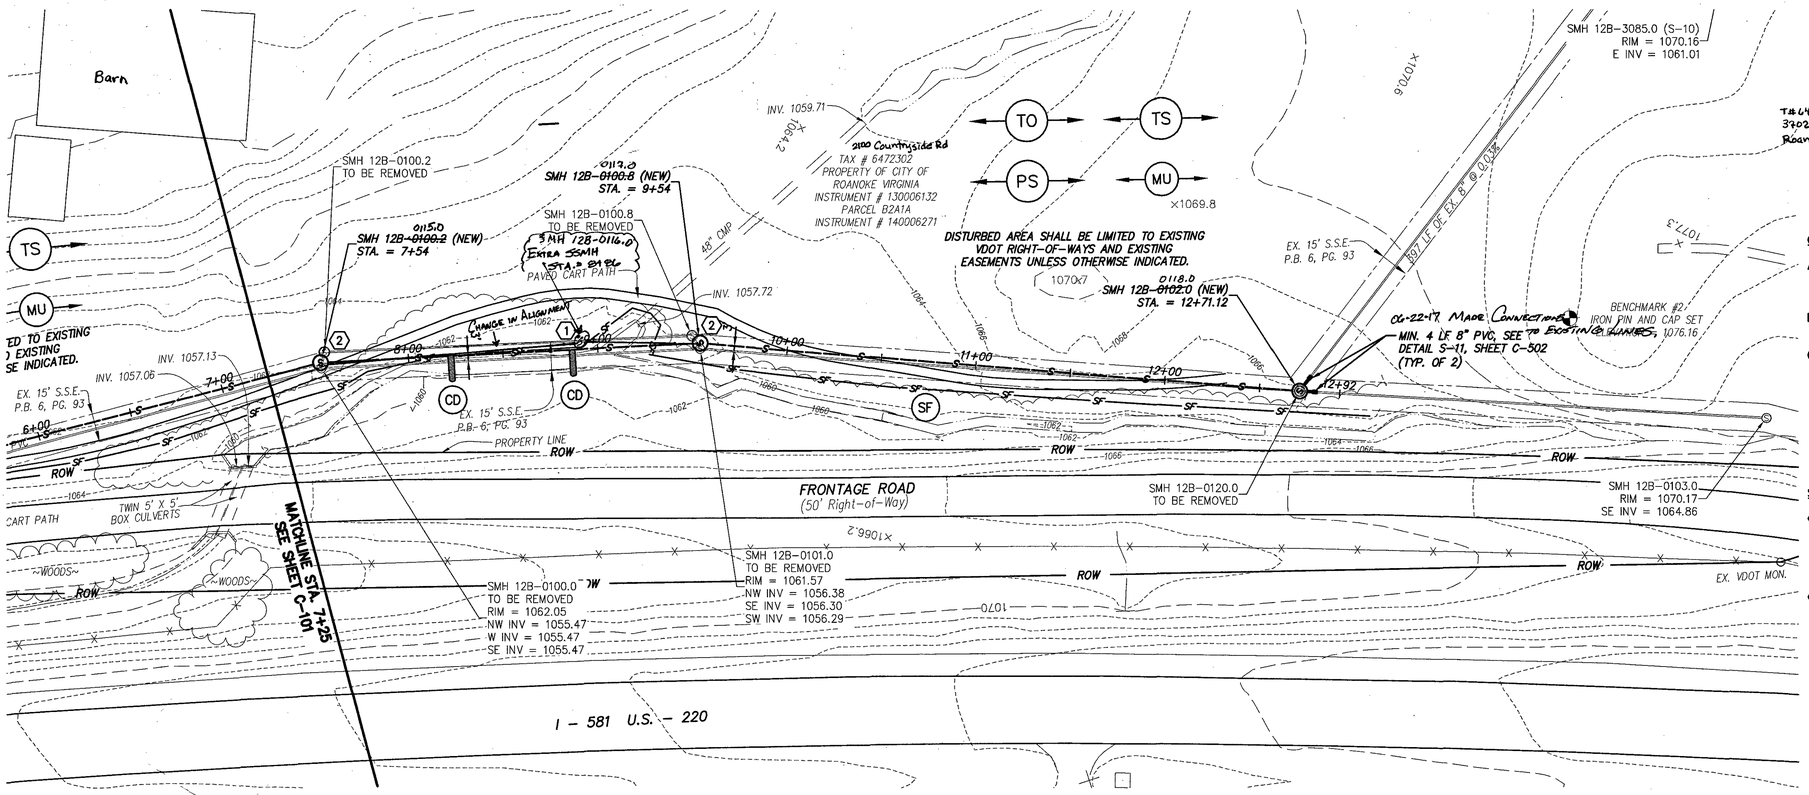

SEWER PLAN

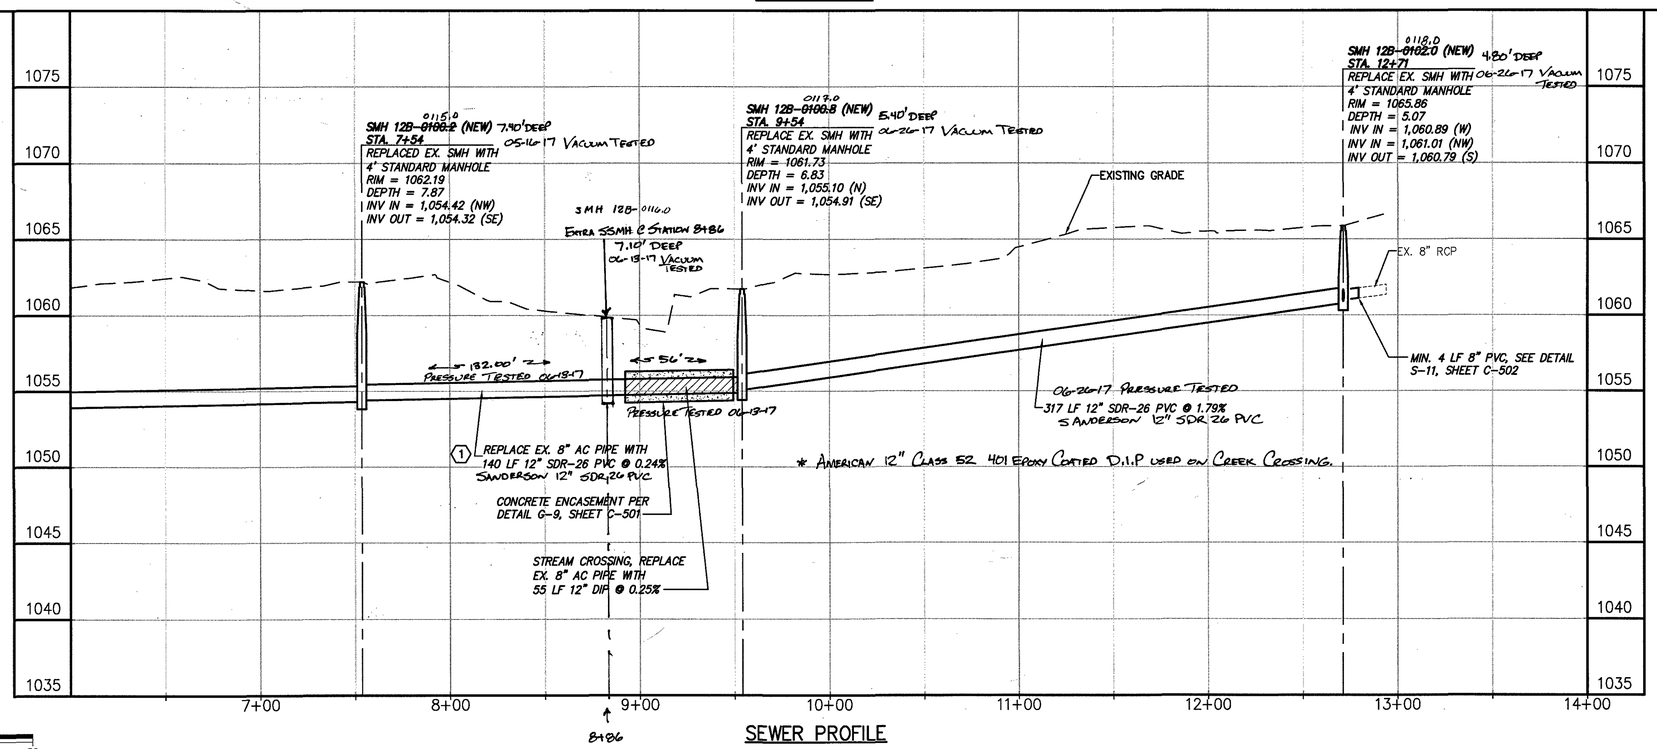

SEWER PROFILE

C51 PRE-CAST CON. MANHOLES
U.S. FOUNDARY F&C'S.

GENERAL NOTES:

A. REFER TO SHEET C-503 FOR TYPICAL ROAD/LANE CLOSURE DETAILS AND REQUIREMENTS.

B. CONTRACTOR SHALL PROVIDE BY-PASS PUMPING AS PER SPECIFICATIONS.

C. REFER TO DETAIL S-3, SHEET C-501 FOR INTERNAL DROPS IN MANHOLE.

SPECIFIC NOTES:

1. CONTRACTOR SHALL REMOVE, HANDLE, TRANSPORT AND DISPOSE OF ASBESTOS CEMENT (AC) PIPE IN ACCORDANCE WITH ALL APPLICABLE OSHA AND LOCAL REGULATIONS.

2. CONTRACTOR SHALL COMPLETELY REMOVE AND DISPOSE OF EXISTING SMH'S 12B-0100.2 AND 12B-0100.8, AND THE 8" AC PIPE RUNNING BETWEEN THESE MANHOLES TO ALLOW FOR NEW SEWER CONSTRUCTION.

Drawing Copyright © 2016

CHA
1901 Innovation Drive, Suite 2100
Blacksburg, VA 24060
540.552.5548 - www.chacompanies.com

WESTERN VIRGINIA WATER AUTHORITY

COMMONWEALTH OF VIRGINIA
DOUGLAS B. HUDGINS
Lic. No. 034694
10/14/16
PROFESSIONAL ENGINEER

IT IS A VIOLATION OF LAW FOR ANY PERSON, UNLESS THEY ARE ACTING UNDER THE DIRECTION OF A LICENSED PROFESSIONAL ENGINEER, ARCHITECT, LANDSCAPE ARCHITECT OR LAND SURVEYOR TO ALTER AN ITEM IN ANY WAY. IF AN ITEM BEARING THE STAMP OF A LICENSED PROFESSIONAL ENGINEER, ARCHITECT, LANDSCAPE ARCHITECT OR LAND SURVEYOR SHALL STAMP THE DOCUMENT AND INCLUDE THE NOTATION "ALTERED BY" FOLLOWED BY THEIR SIGNATURE, THE DATE OF SUCH ALTERATION, AND A SPECIFIC DESCRIPTION OF THE ALTERATION.

WESTERN VIRGINIA WATER AUTHORITY
CONTRACT 2 - FY16
SANITARY SEWER REPLACEMENTS

No.	Submittal / Revision	App'd.	By	Date
	BID ISSUE		DBH	10/14/16

HIGHLAND FARM ROAD - PLAN & PROFILE

Designed By:	Drawn By:	Checked By:
JRM	GLM	DBH
Issue Date: 10-14-16	Project No: 31237	Scale: AS SHOWN

Drawing No.:
C-102

File: V:\PROJECTS\BVA\31237\CADD_ACAD\C2-C101-C102_31237.DWG
Saved: 10/14/2016 9:34:13 AM Plotted: 10/14/2016 12:45:55 PM Current User: Miller, Gary LastSavedBy: 4646