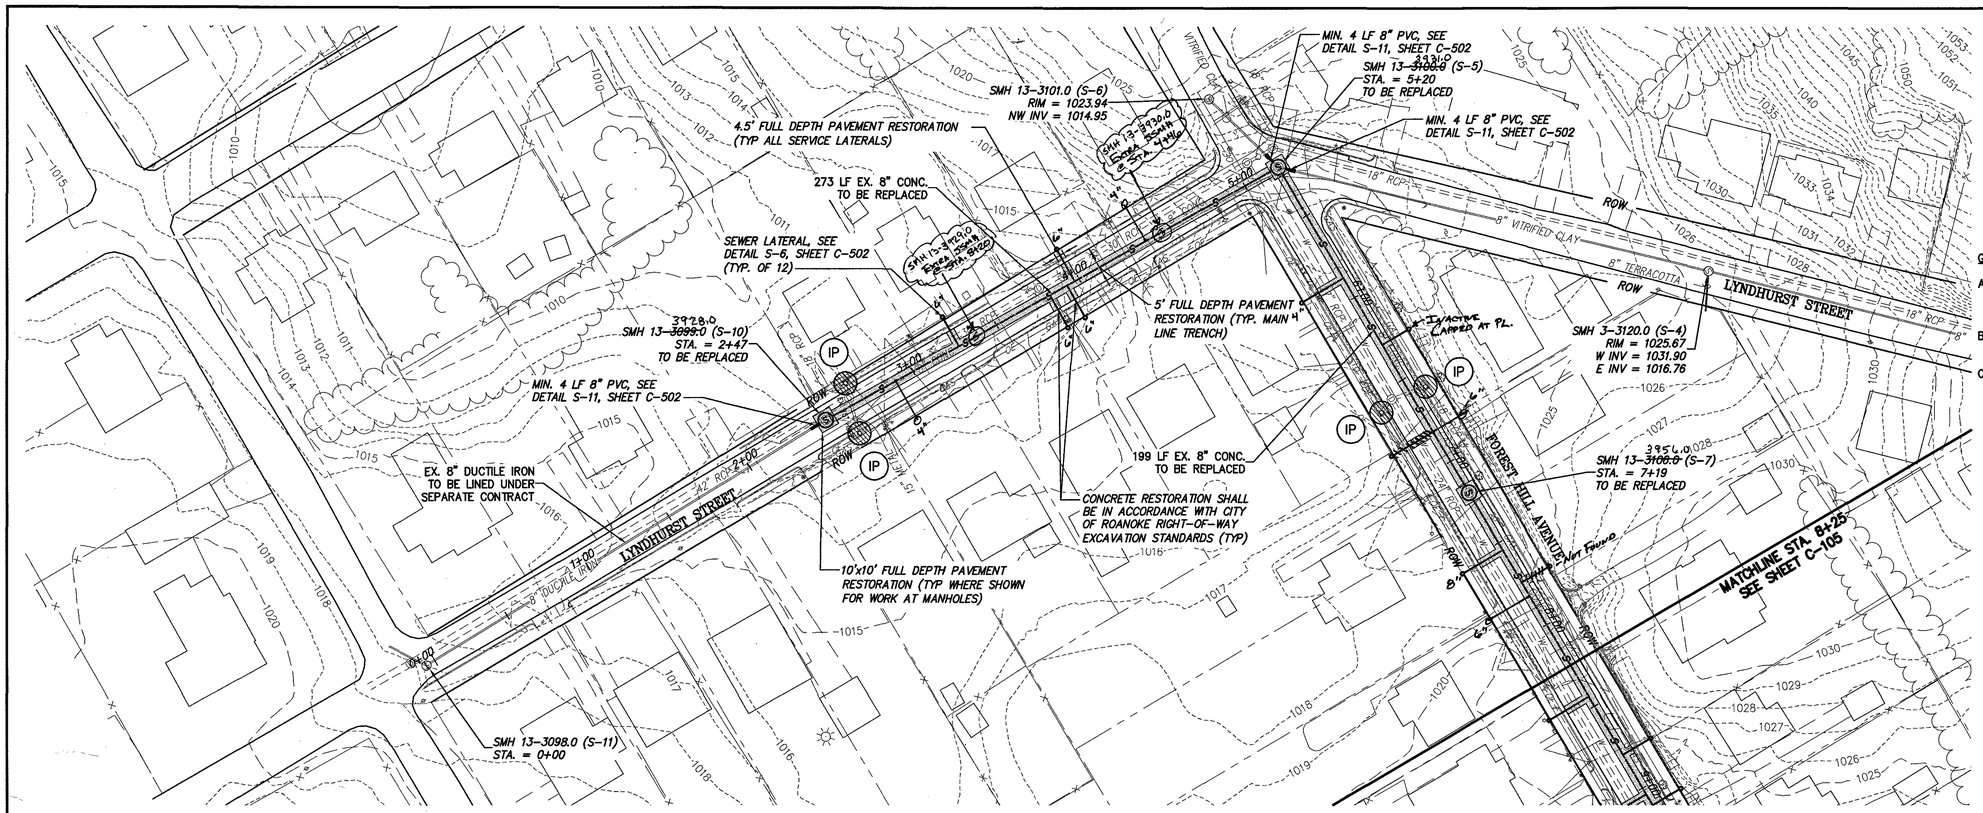

SEWER PLAN

0 40 80
Scale in feet

GENERAL NOTES:

A. REFER TO SHEET C-503 FOR TYPICAL ROAD/LANE CLOSURE DETAILS AND REQUIREMENTS.

B. CONTRACTOR SHALL PROVIDE BY-PASS PUMPING AS PER SPECIFICATIONS.

C. REFER TO DETAIL S-3, SHEET C-501 FOR INTERNAL DROPS IN MANHOLE.

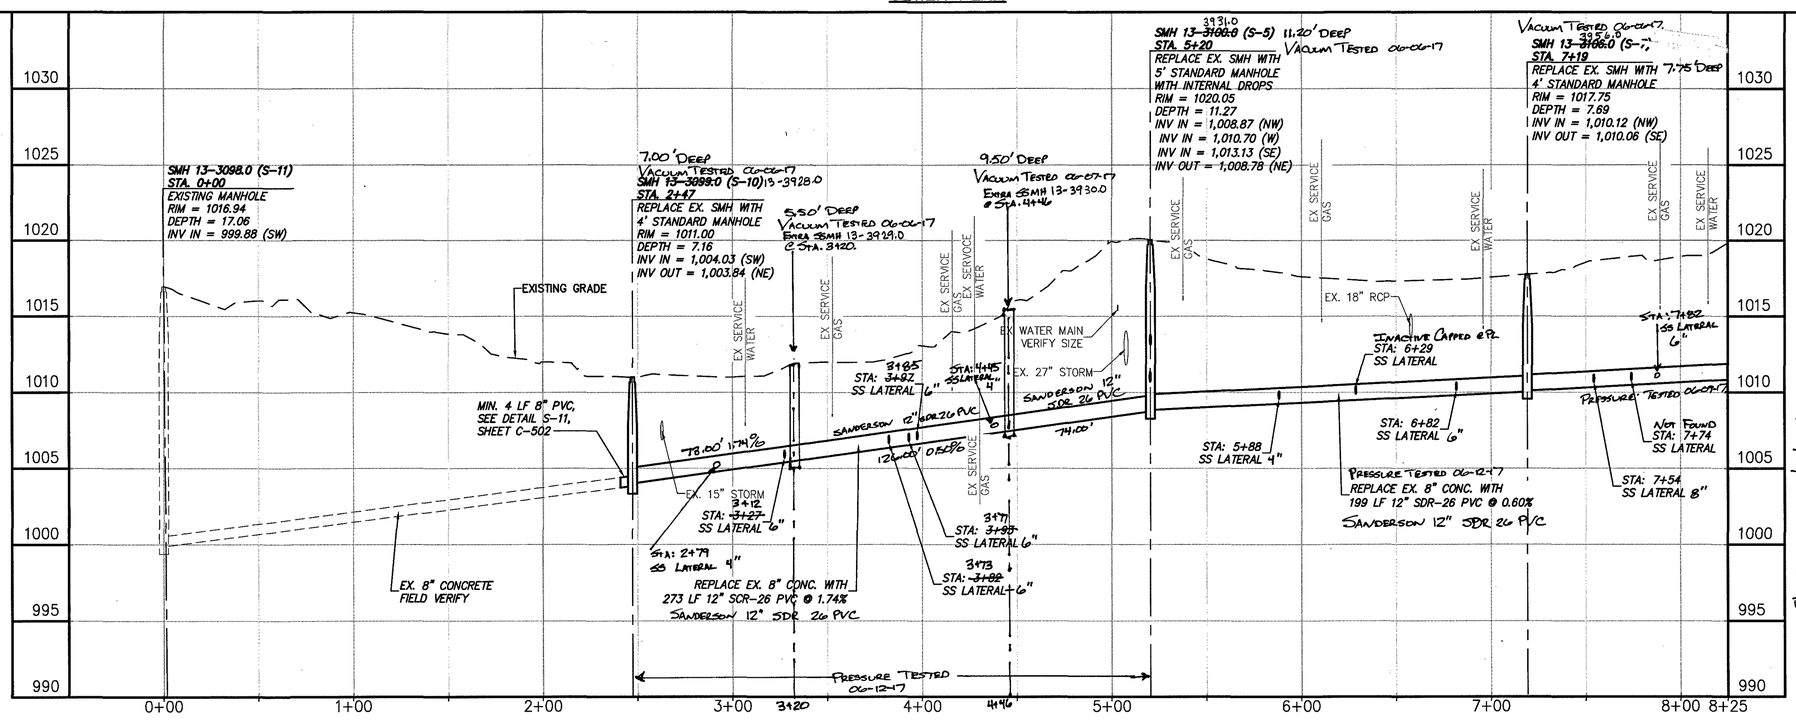

SEWER PROFILE

0 40 80
Scale in feet

MATERIAL FOR SEWER LATERALS
- NORTH AMERICAN 8" SDR 35 PVC "LAT AT STATION 7+54.
- NATIONAL 6" SDR 26 PVC
- SANDERSON 4" SDR 26 PVC

CSI PRE-CAST CONCRETE MANHOLES.
U.S. FOUNDARY F&C'S.
EXTRA SSMH @ STATION 4+46 HAS A EAST JORDAN IRON WORK F&C.

Drawing Copyright © 2016

CHA
1901 Innovation Drive, Suite 2100
Blacksburg, VA 24060
540.552.5548 • www.chacompanies.com

WESTERN VIRGINIA WATER AUTHORITY

COMMONWEALTH OF VIRGINIA
DOUGLAS B. HUDGINS
Lic. No. 034694
10/14/16
PROFESSIONAL ENGINEER

IT IS A VIOLATION OF LAW FOR ANY PERSON, UNLESS THEY ARE ACTING UNDER THE DIRECTION OF A LICENSED PROFESSIONAL ENGINEER, ARCHITECT, LANDSCAPE ARCHITECT OR LAND SURVEYOR, TO ALTER AN ITEM IN ANY WAY. IF AN ITEM BEARING THE STAMP OF A LICENSED PROFESSIONAL IS ALTERED, THE ALTERING ENGINEER, ARCHITECT, LANDSCAPE ARCHITECT OR LAND SURVEYOR SHALL STAMP THE DOCUMENT AND INCLUDE THE NOTATION "ALTERED" FOLLOWED BY THEIR SIGNATURE, THE DATE OF SUCH ALTERATION, AND A SPECIFIC DESCRIPTION OF THE ALTERATION.

WESTERN VIRGINIA WATER AUTHORITY
CONTRACT 2 - FY16
SANITARY SEWER REPLACEMENTS

No.	Submittal / Revision	App'd.	By	Date
	BID ISSUE		DBH	10/14/16

FOREST HILL AVE - PLAN & PROFILE

Designed By:	Drawn By:	Checked By:
JRM	GLM	DIU
Issue Date: 10-14-16	Project No: 31237	Scale: AS SHOWN

Drawing No.:
C-104

File: V:\PROJECTS\BVA\31237\CADD_ACAD\C2-C104-C105_31237.DWG
Saved: 10/14/2016 12:31:00 PM Plotted: 10/14/2016 12:49:36 PM Current User: Miller, Gary LastSavedBy: 4646