UTILITY RELOCATION PLAN

STATE	
ROUTE	PROJECT
1652	1652-080-771, N501

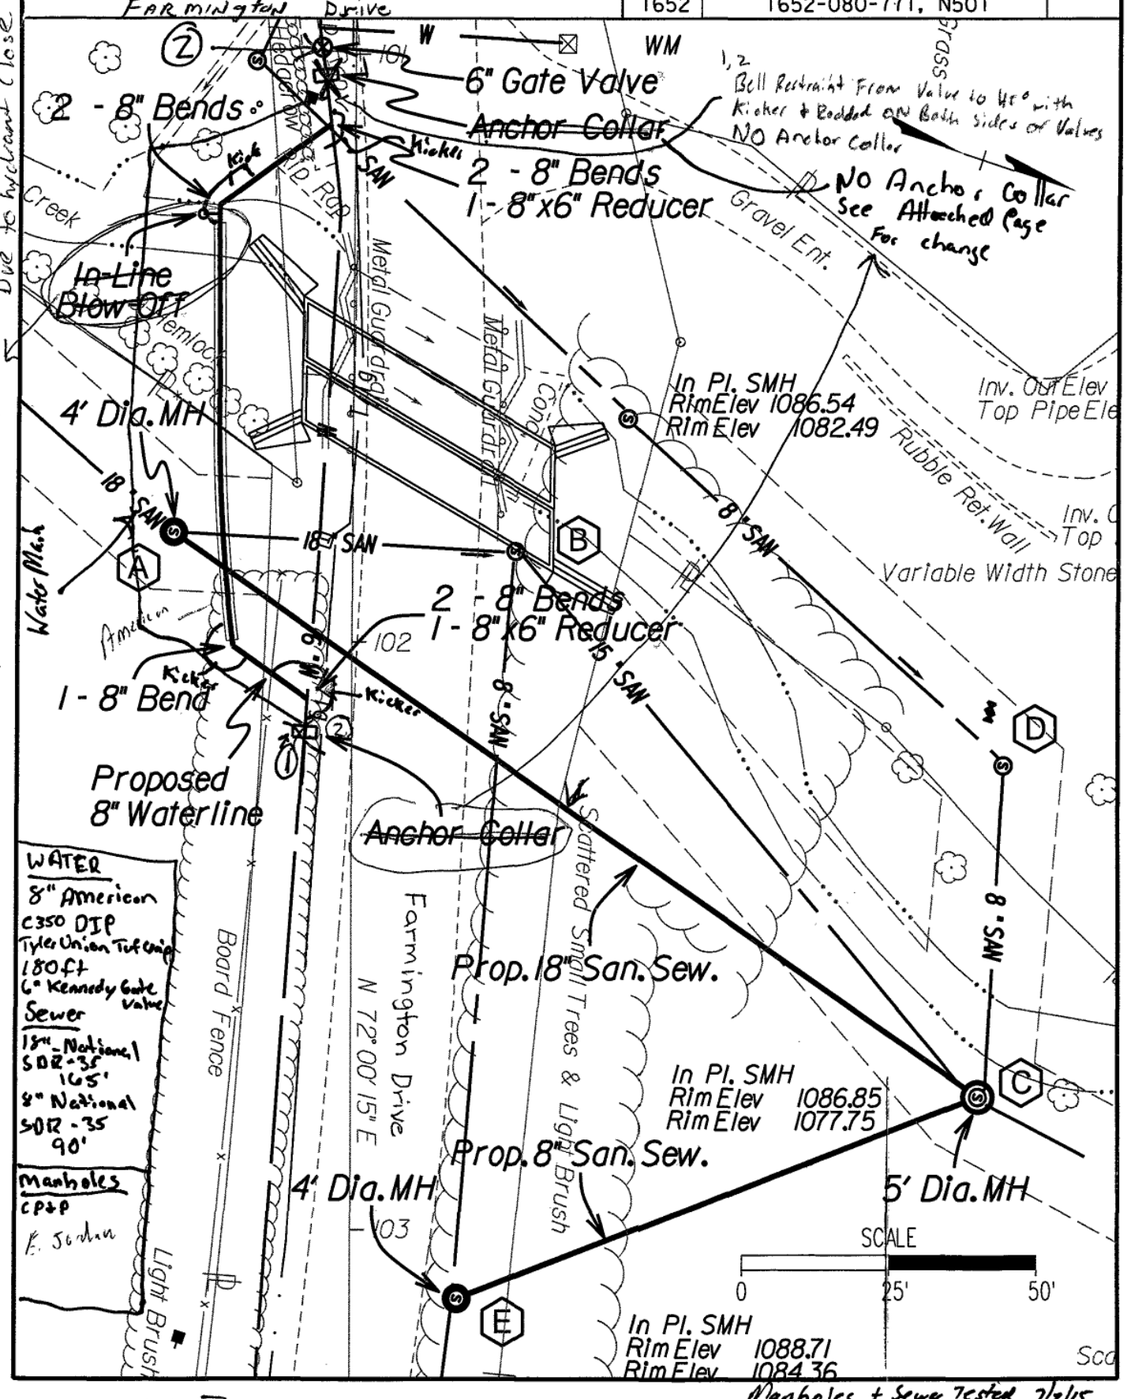

Manholes + Sewer Tested 7/2/15

WATER - In Service 6/17/15 Sewer - 7/2/15 Substantial completion 08/12/2015 WWA
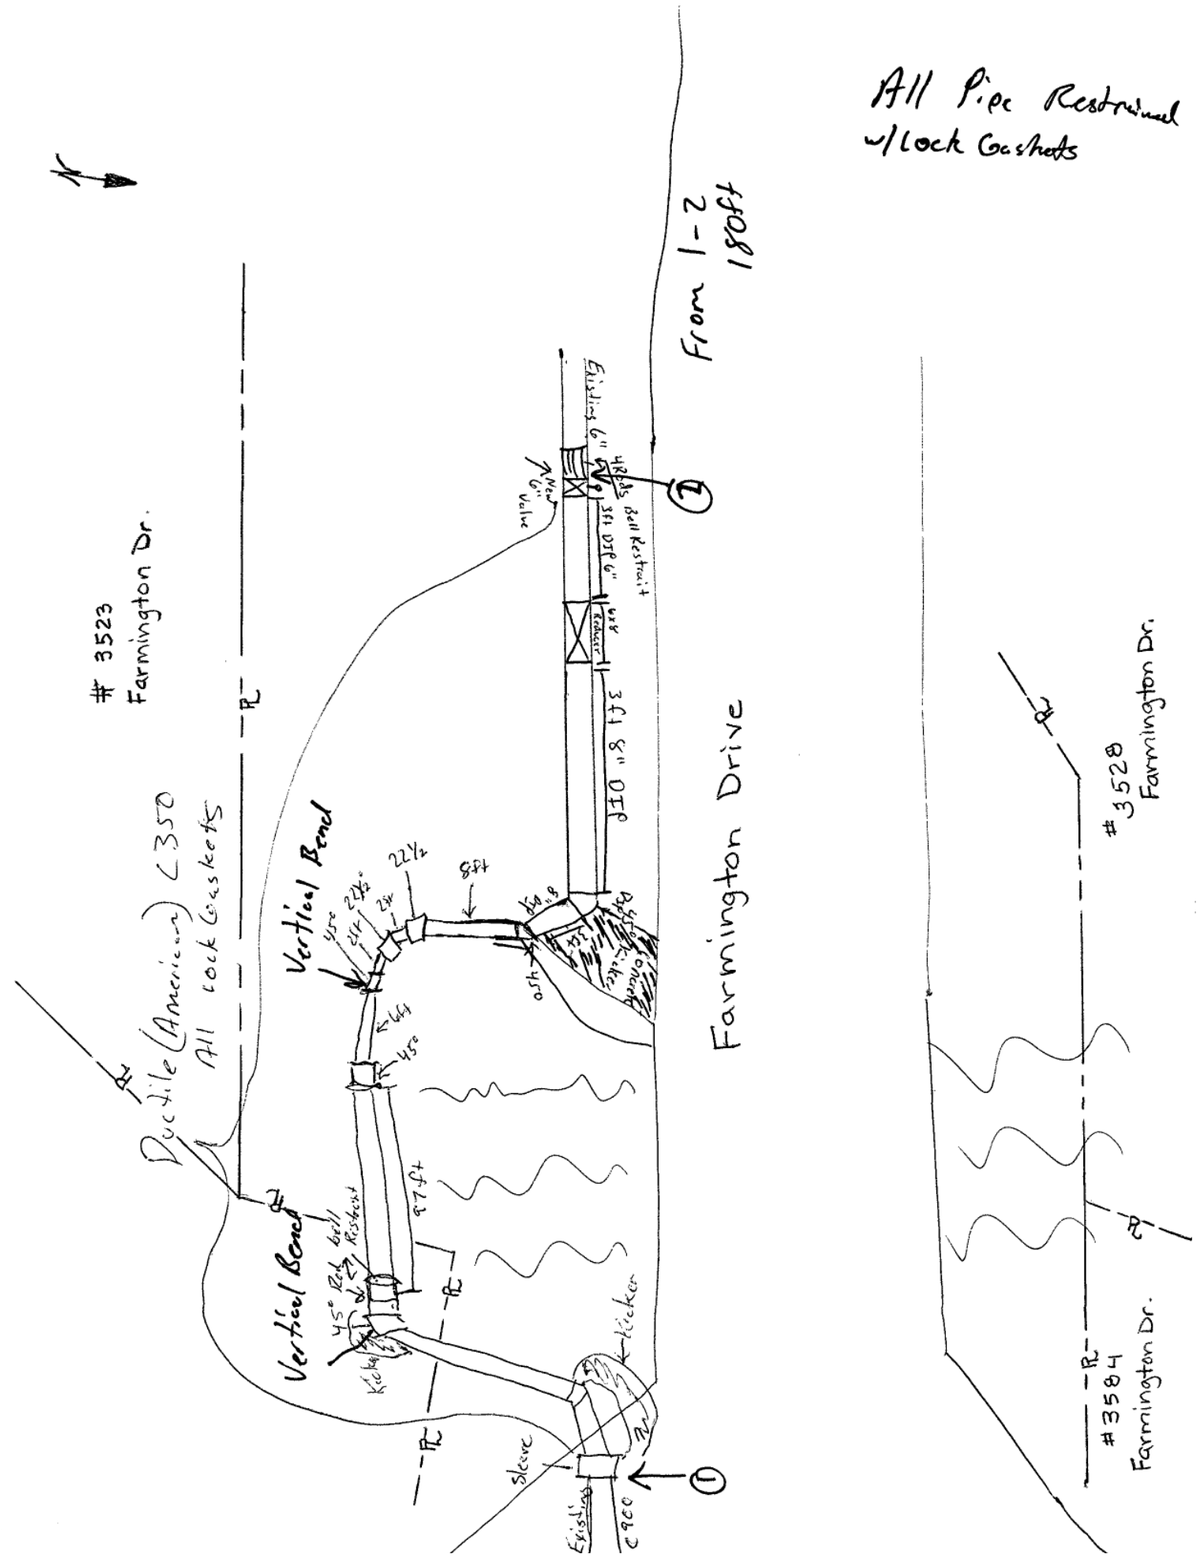
All Pipe Restrained w/lock Gaskets