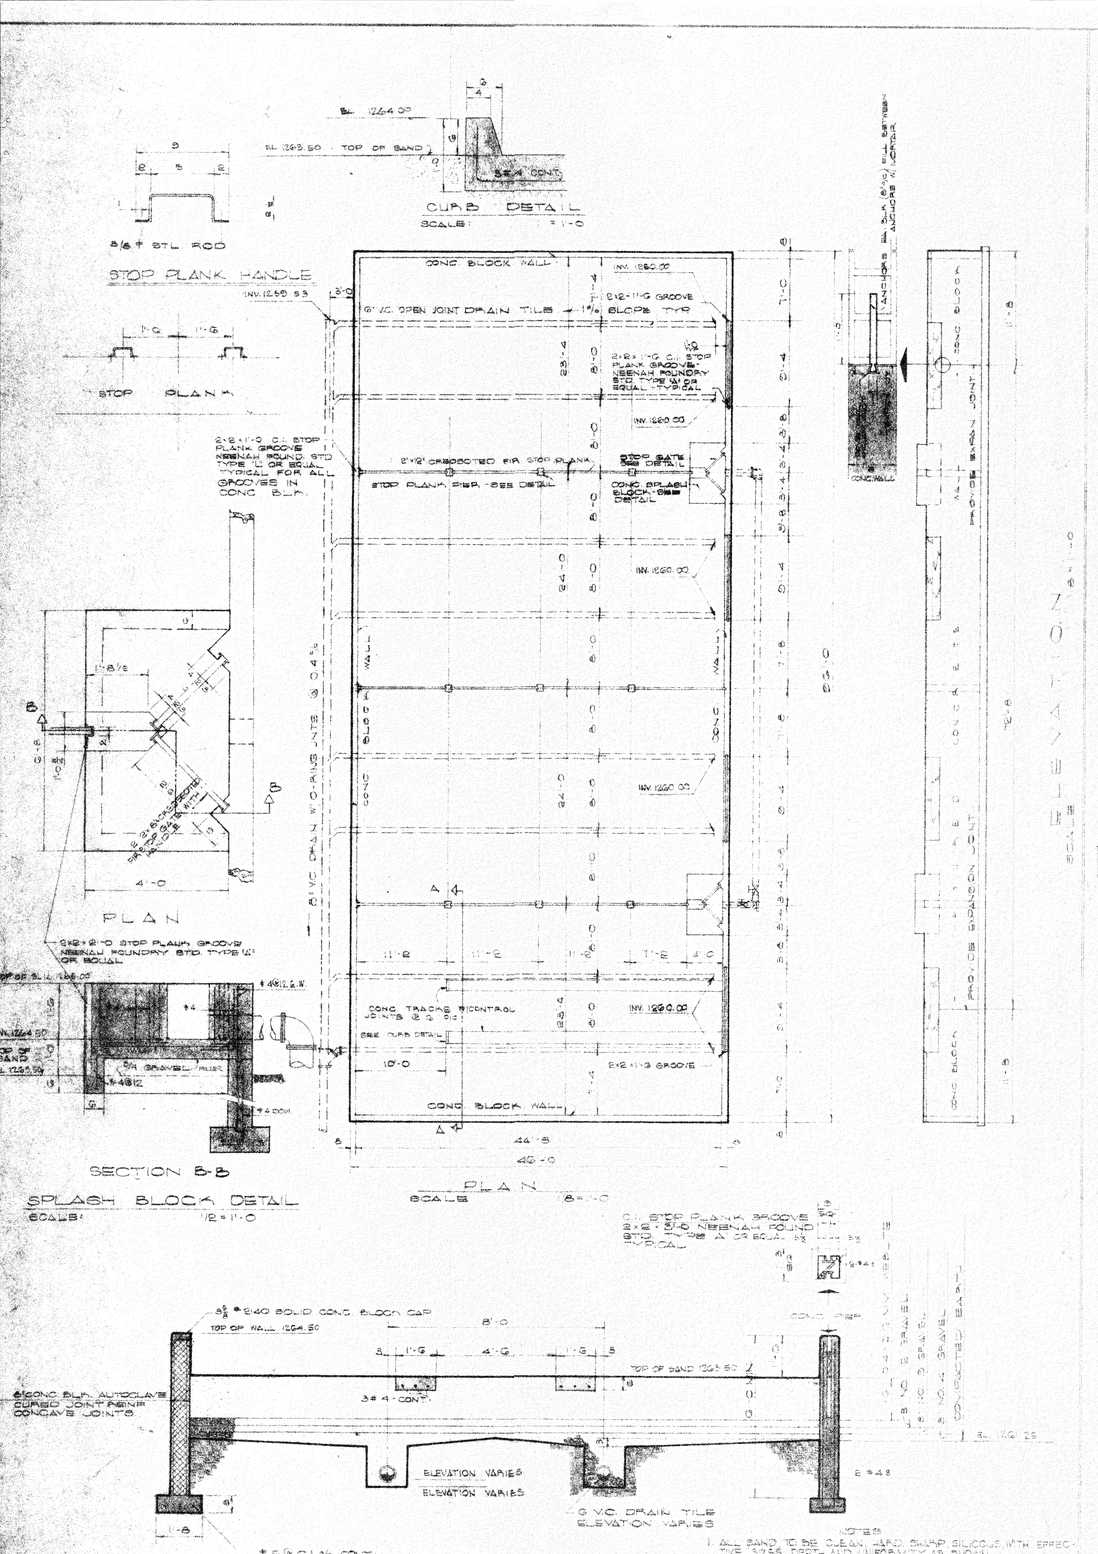

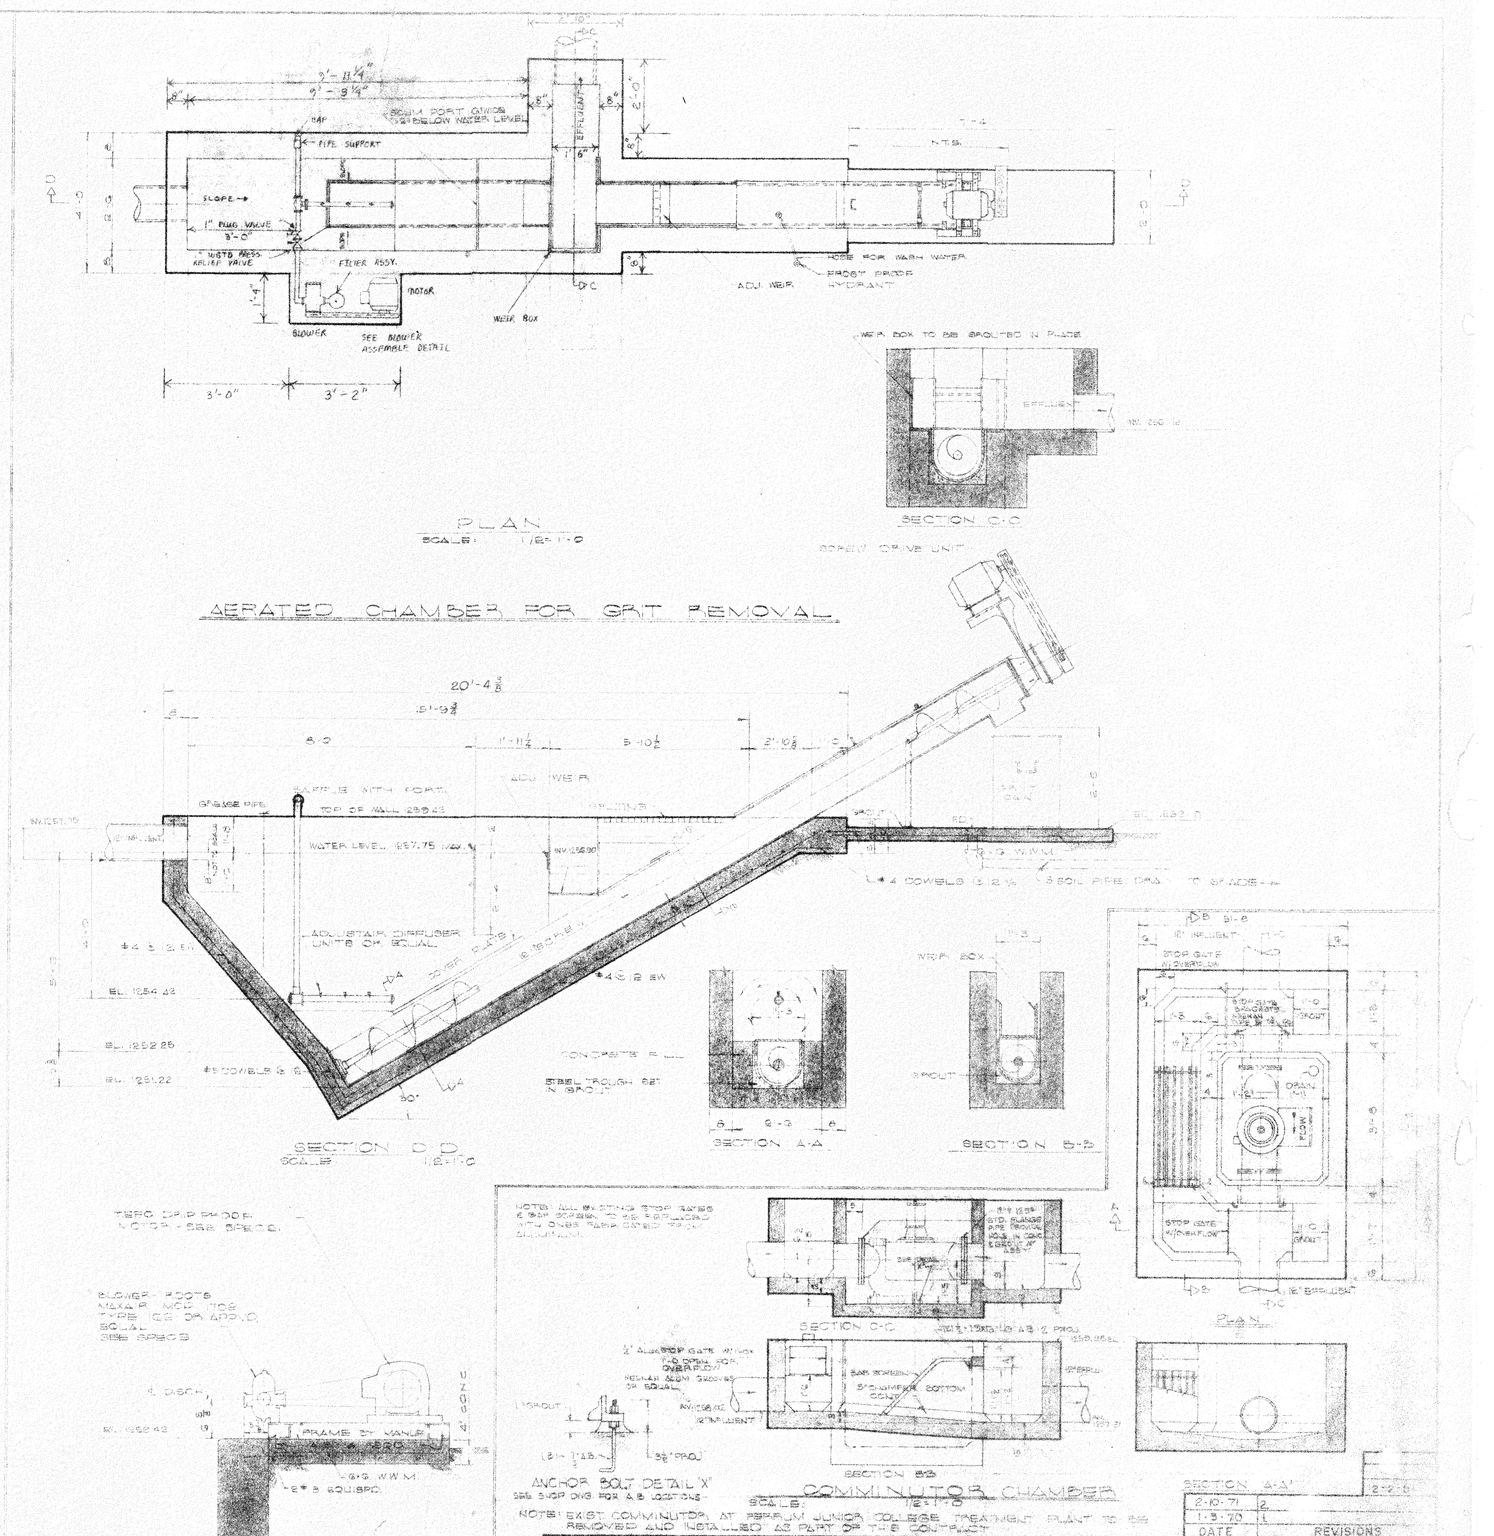

NOTES:
1. ALL SAND TO BE CLEAN, HARD, SHARP SILICOUS, WITH EFFECTIVE SIZES, DEPTH AND UNIFORMITY AS SHOWN.
2. ALL GRAVEL SHALL BE CLEAN, HARD DURABLE STONE OR CLEAN GRAVEL AND OF THE SIZE AND DEPTH SHOWN.
3. VIRGINIA DEPT. OF HIGHWAYS SPECIFICATIONS SHALL GOVERN FOR SIZE OF GRAVEL INDICATED.

NOTE: EXIST COMMINUTOR AT FERRUM JUNIOR COLLEGE TREATMENT PLANT TO BE REMOVED AND INSTALLED AS PART OF THIS CONTRACT

DATE	REVISIONS
2-10-71	2
1-3-70	1

PREPARED BY
J. A. GUSTIN & ASSOCIATES
CONSULTING ENGINEERS
MARTINSVILLE, VIRGINIA

FERRUM WATER AND SEWERAGE AUTHORITY

AUXILIARY DETAILS	SCALE NOTED	DRAWN BY J.A.G.
WASTE TREATMENT FACILITY		
DATE 8-21-69	APPROVED BY J.A.G.	DRAWING NUMBER 1 of 3