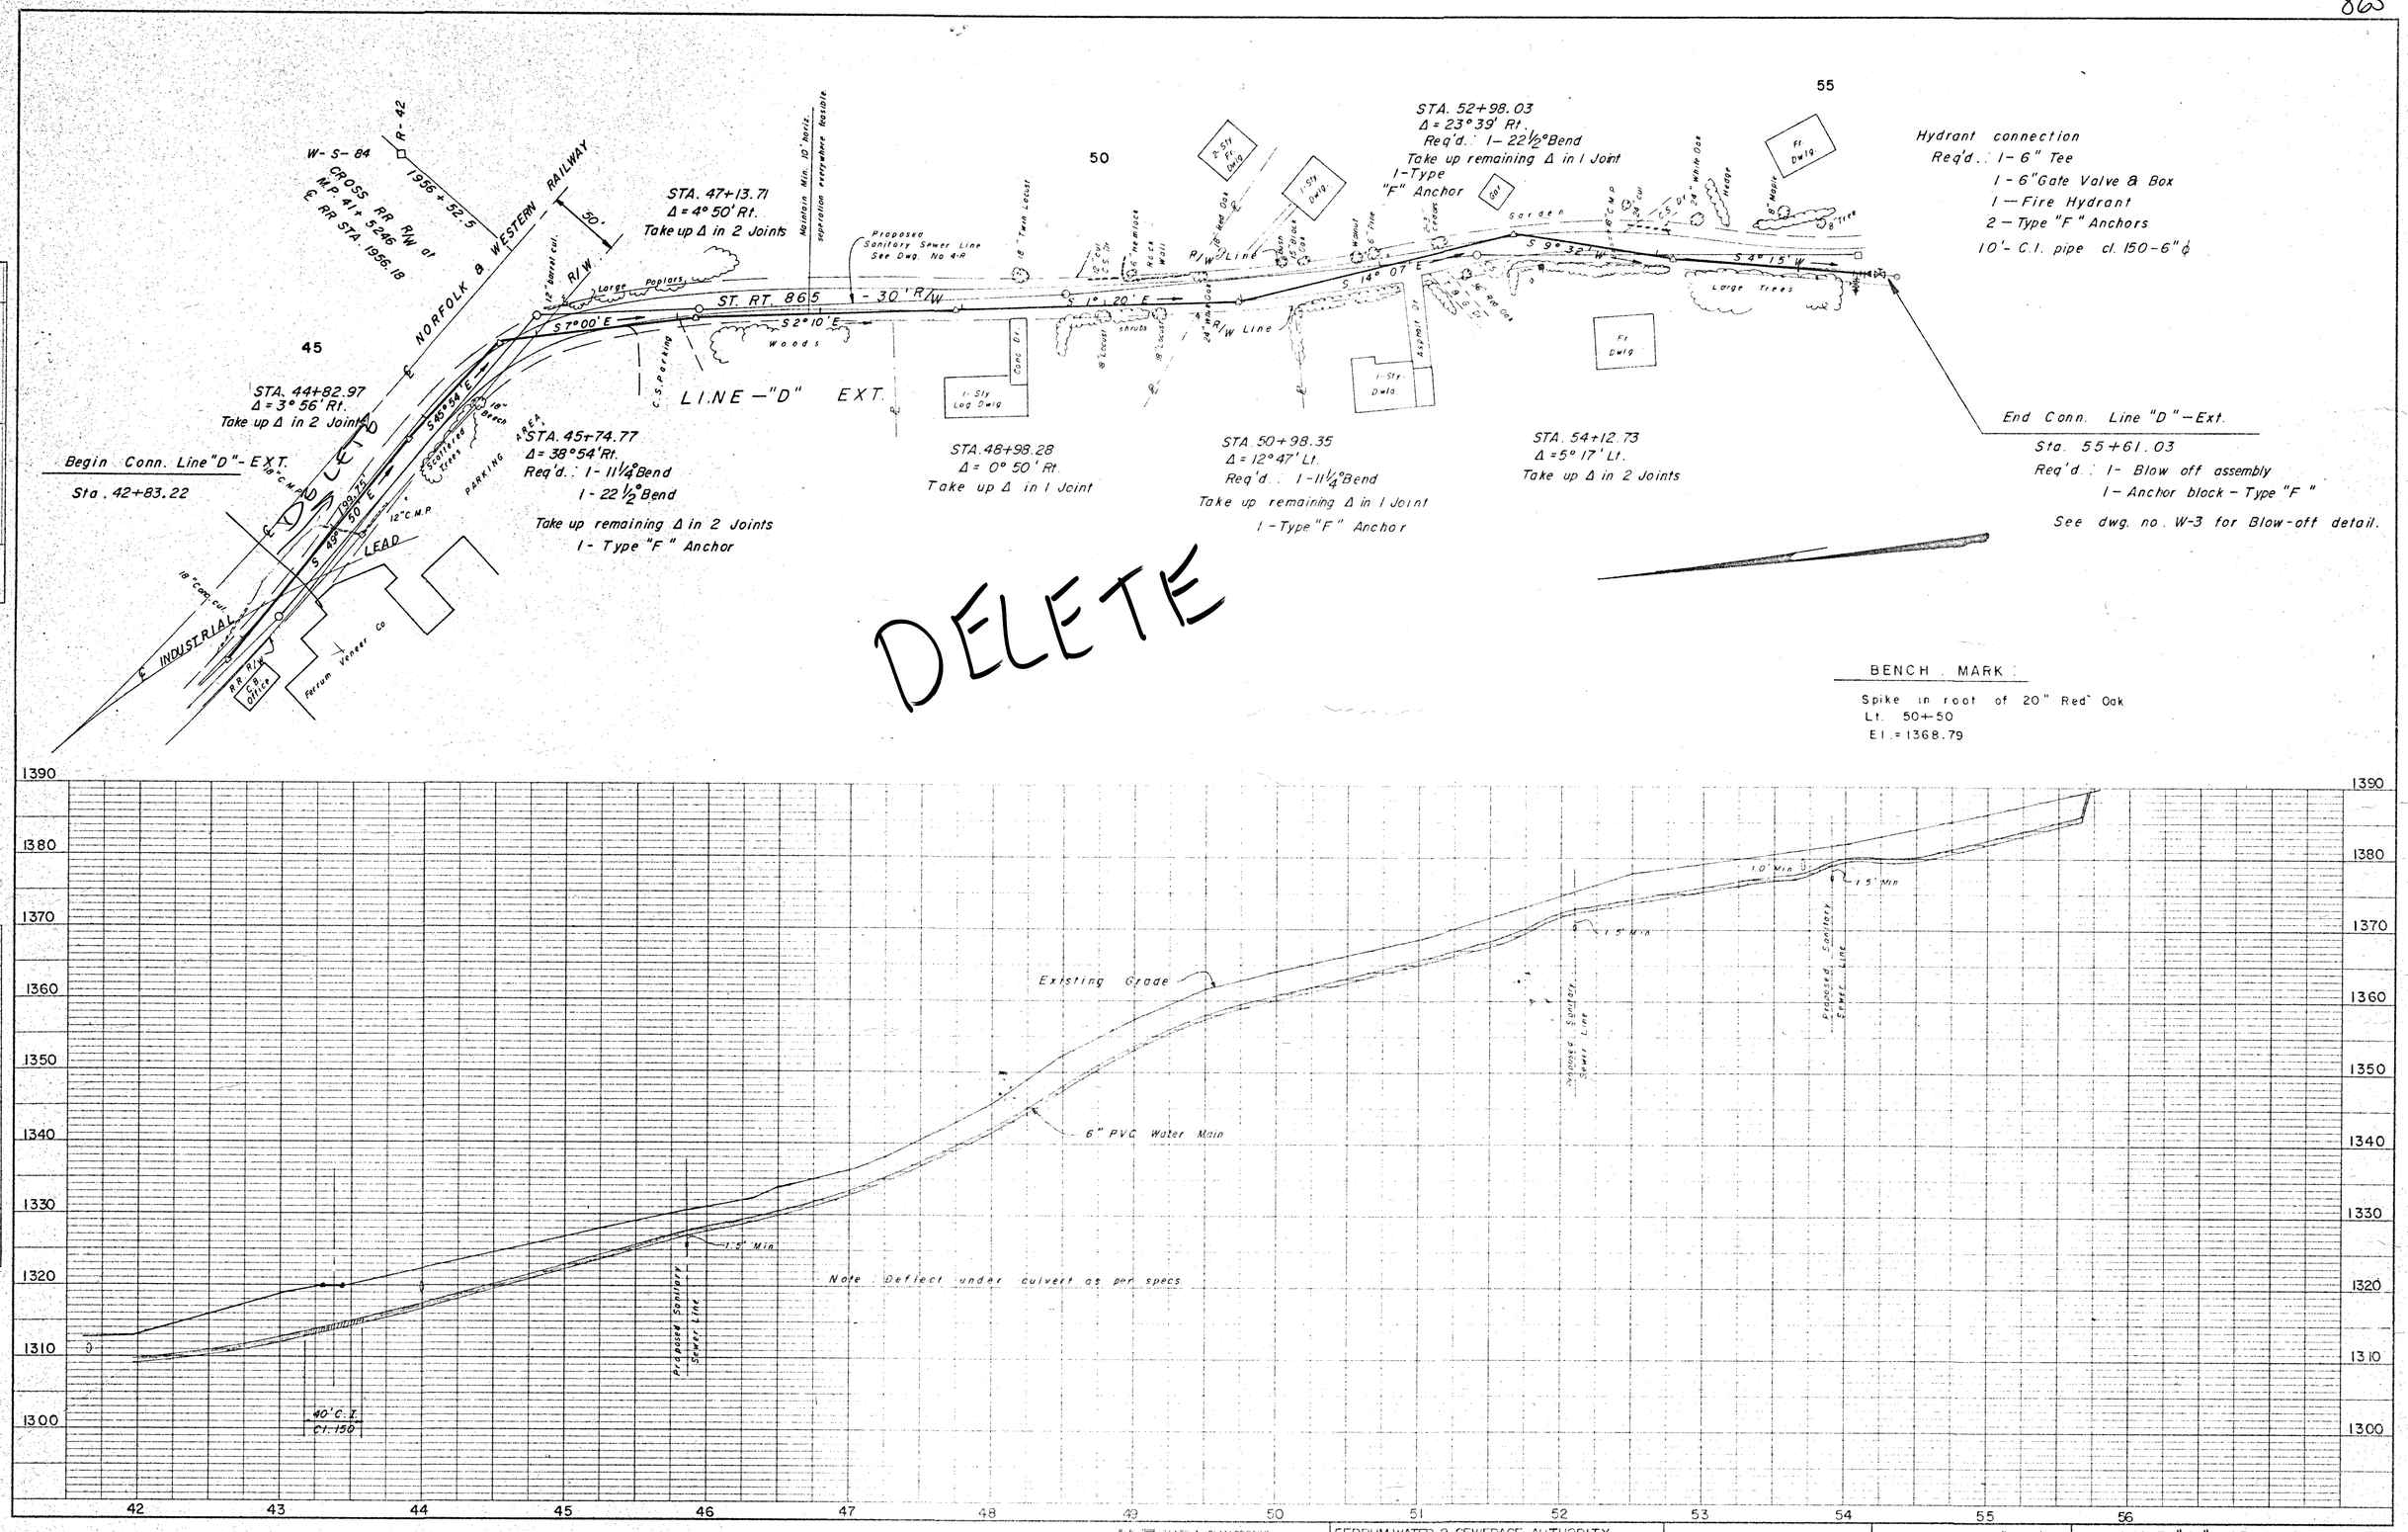

PLAN: SURVEYED, PLOTTED, NOTE BOOK, NO., ALIGNMENT CHECKED, RT. OF WAY CHECKED, BY, DATE

PROFILE: SURVEYED, PLOTTED, GRADES CHECKED, NOTE BOOK, NO., BY, STRUCTURE NOTATIONS CHK'D, DATE

PLATE 1, PLAN PROFILE
KEARNS & ESSER CO.

FERRUM WATER & SEWERAGE AUTHORITY
J. A. GUSTIN & ASSOCIATES - CONSULTING ENGINEERS

WATER SUPPLY SYSTEM

SCALE: Horiz. 1" = 50'
Vert. 1" = 10'

LINE "D" — EXTENSION
STA. 42+83.22 — 55+61.03

OCTOBER 23, 1973

D 10-R