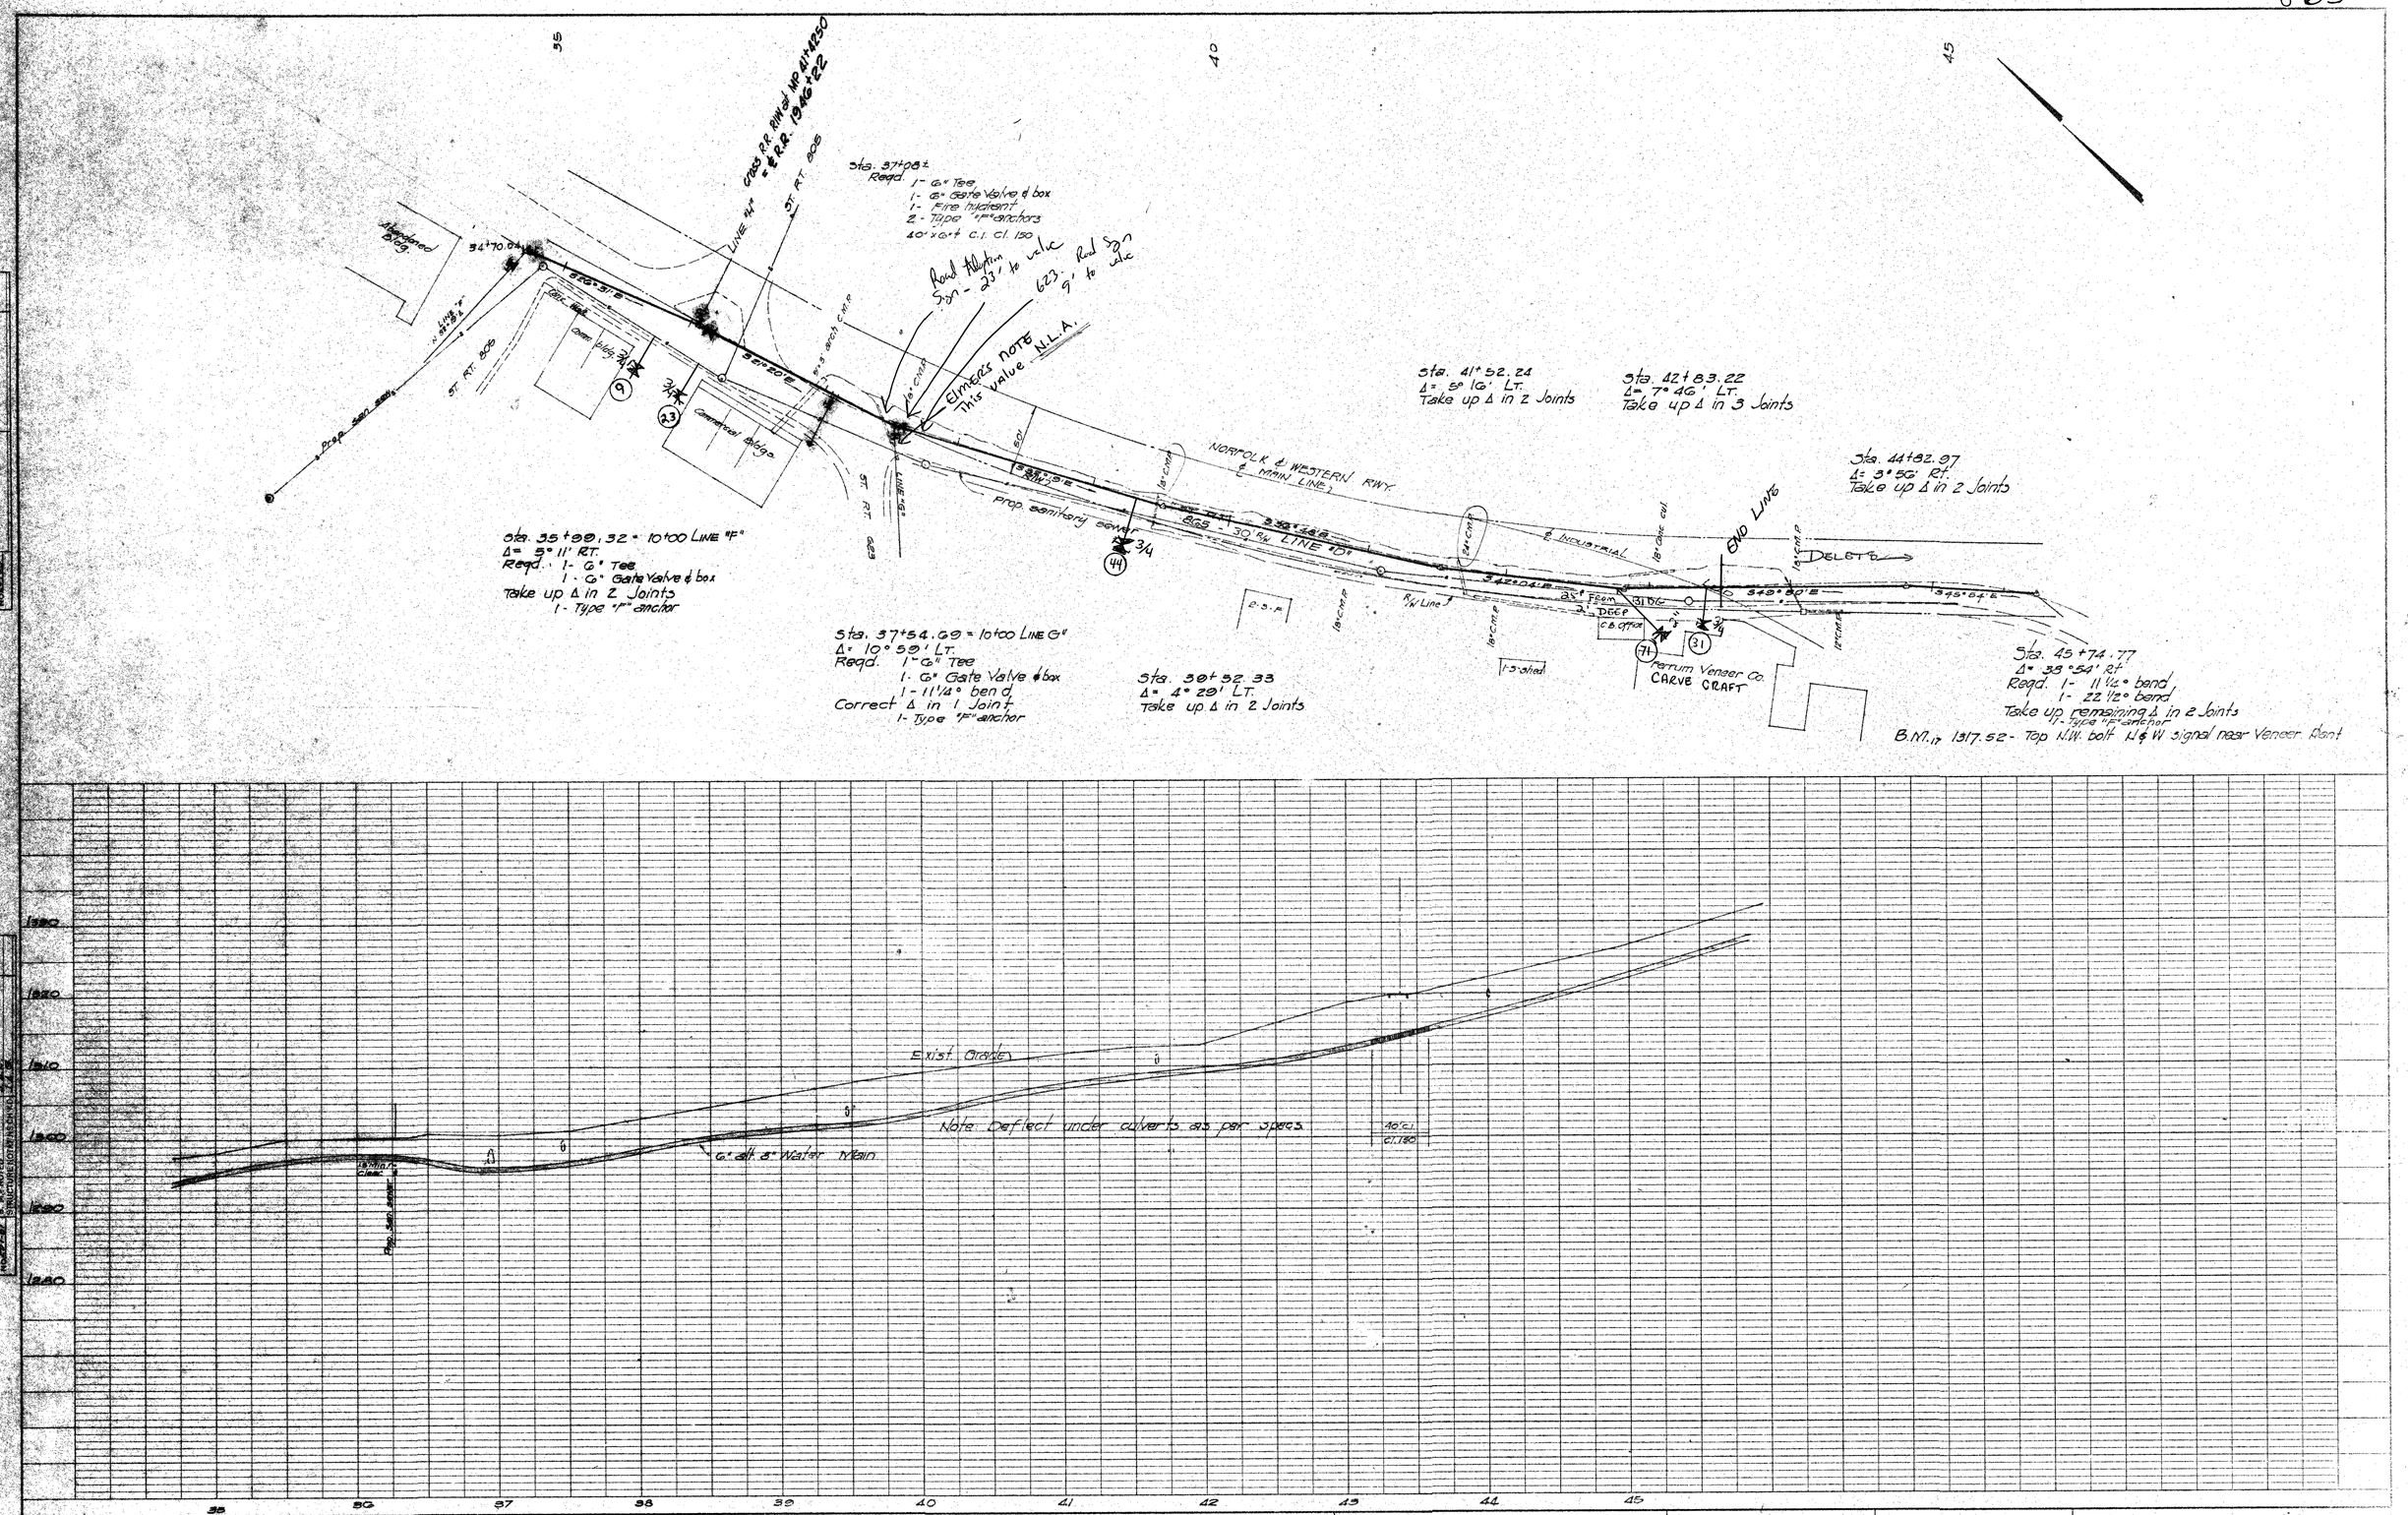

PLAN

PROFILE

K+E PLATE 1, PLAN-PROFILE
KEUFFEL & ESSER CO.

48 7024 HERCULENE CRAFTING FILM

FERRUM WATER & SEWERAGE AUTHORITY
J.A. GUSTIN & ASSOCIATES - CONSULTING ENGINEERS

WATER SUPPLY SYSTEM

SCALE: HORZ. 1" = 50'
VERT. 1" = 10'
REV. 5/4/70

LINE "D" STA. 34+70.04 - 45+74.77

OCTOBER 1, 1969
REVISED: OCTOBER 14, 1970