864

PLAN	BY	DATE
SURVEYED	STM-TG-JAK-WDT	12-8-68
PLOTTED	JAG	
NOTE BOOK PLOTTED CHECKED	JAG	
RT. OF WAY CHECKED	JAG	
NO. 297-1		

PROFILE	BY	DATE
SURVEYED	STM-TG-JAK-WDT	12-8-68
PLOTTED	JAG	
NOTE BOOK PLOTTED CHECKED	JAG	
GRADES CHECKED	JAG	
B. M.'s NOTED	JAG	
NO. 297-53 STRUCTURE NOTATNS CH'KD	JAG	

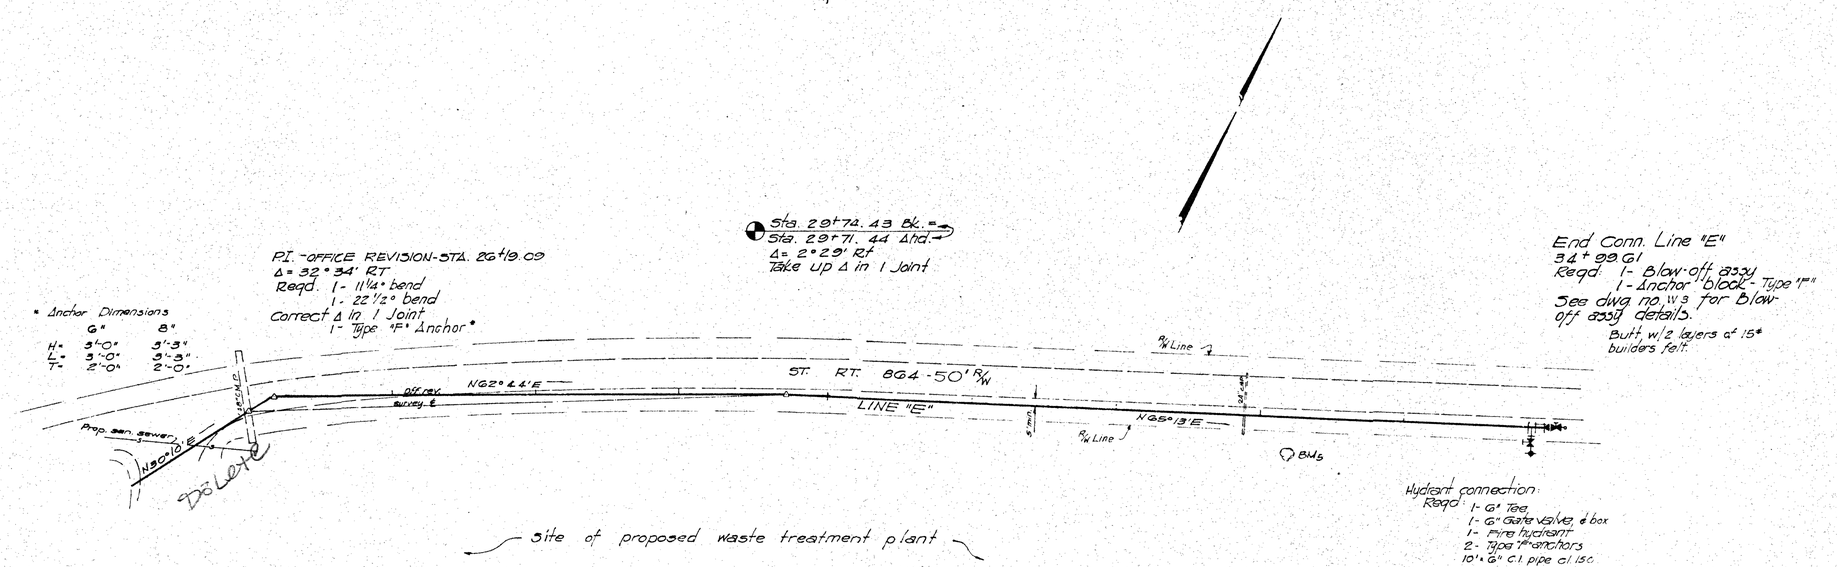

B.M.s EL. 1261.68 spike in 24" poplar

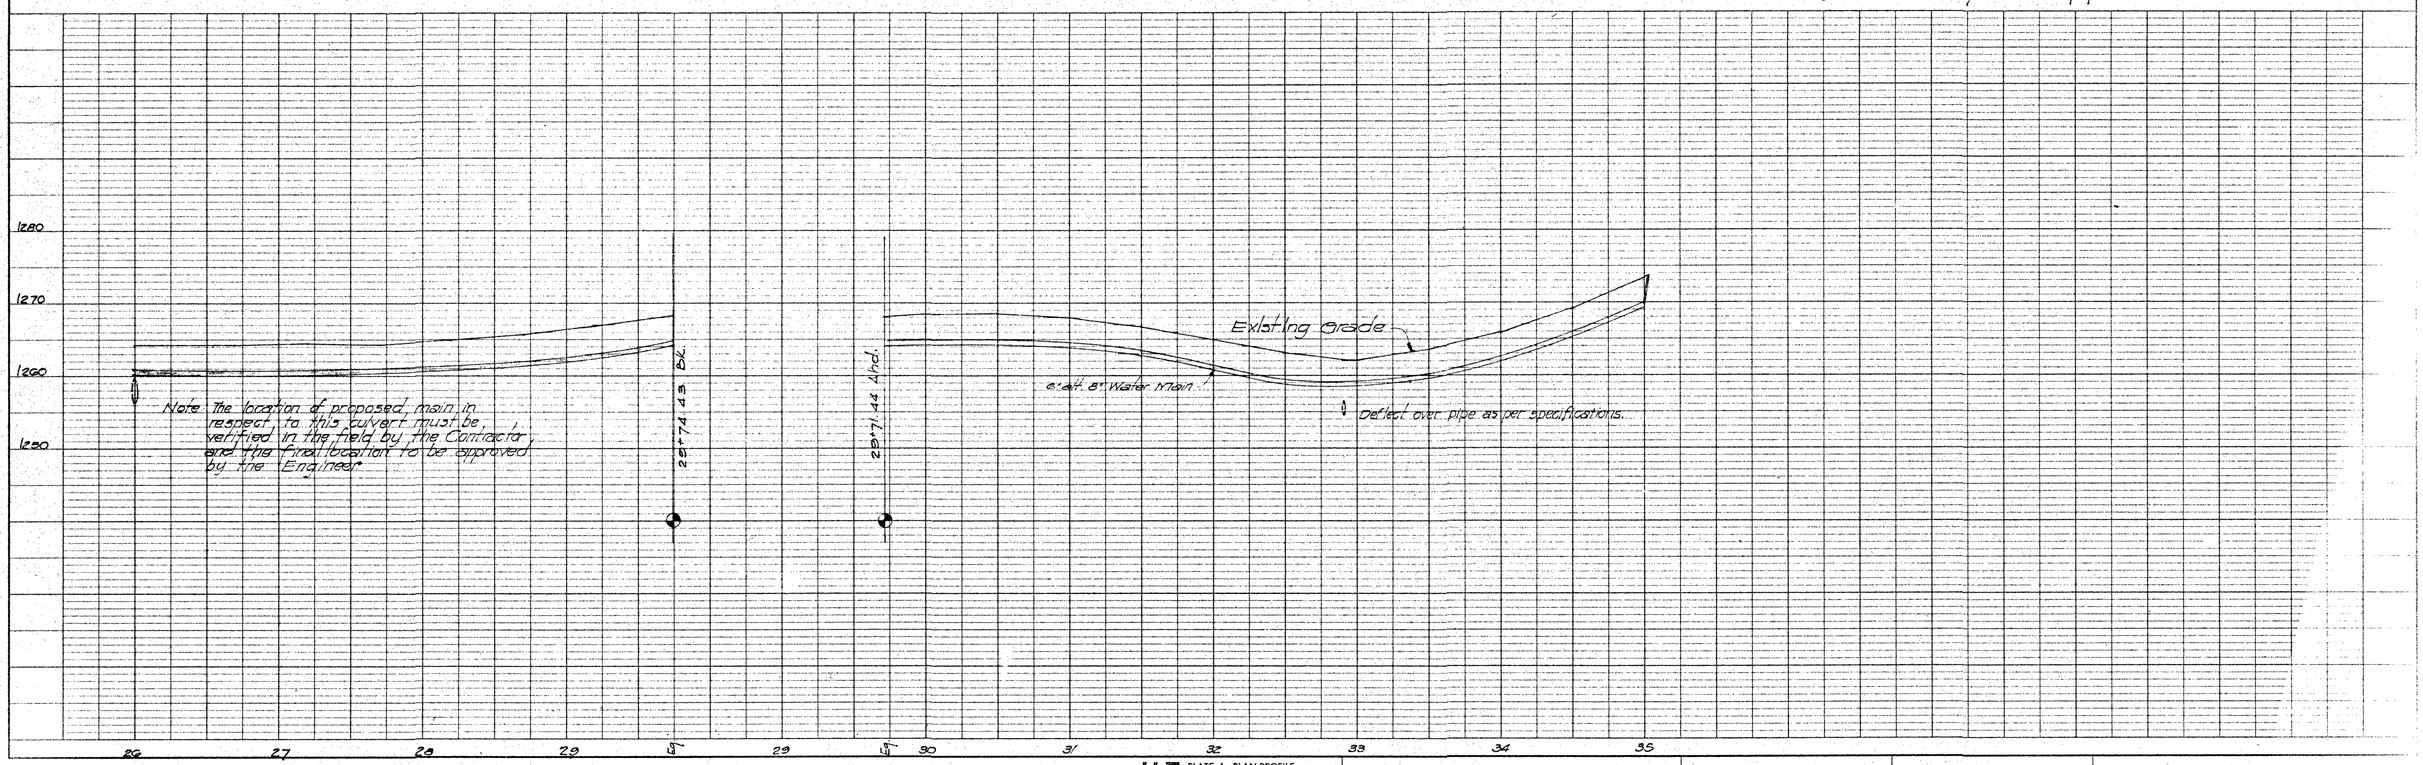

K+E PLATE 1, PLAN-PROFILE KEUFFEL & ESSER CO.

48 7024 HERCULENE® DRAFTING FILM MADE IN U.S.A.

FERRUM WATER & SEWERAGE AUTHORITY
J. A. GUSTIN & ASSOCIATES - CONSULTING ENGINEERS

WATER SUPPLY SYSTEM

SCALE: HORZ. 1" = 50'
VERT. 1" = 10'

LINE "E" STA. 25+00.00-34+99.00

OCTOBER 1, 1969
REVISED: OCTOBER 14, 1970