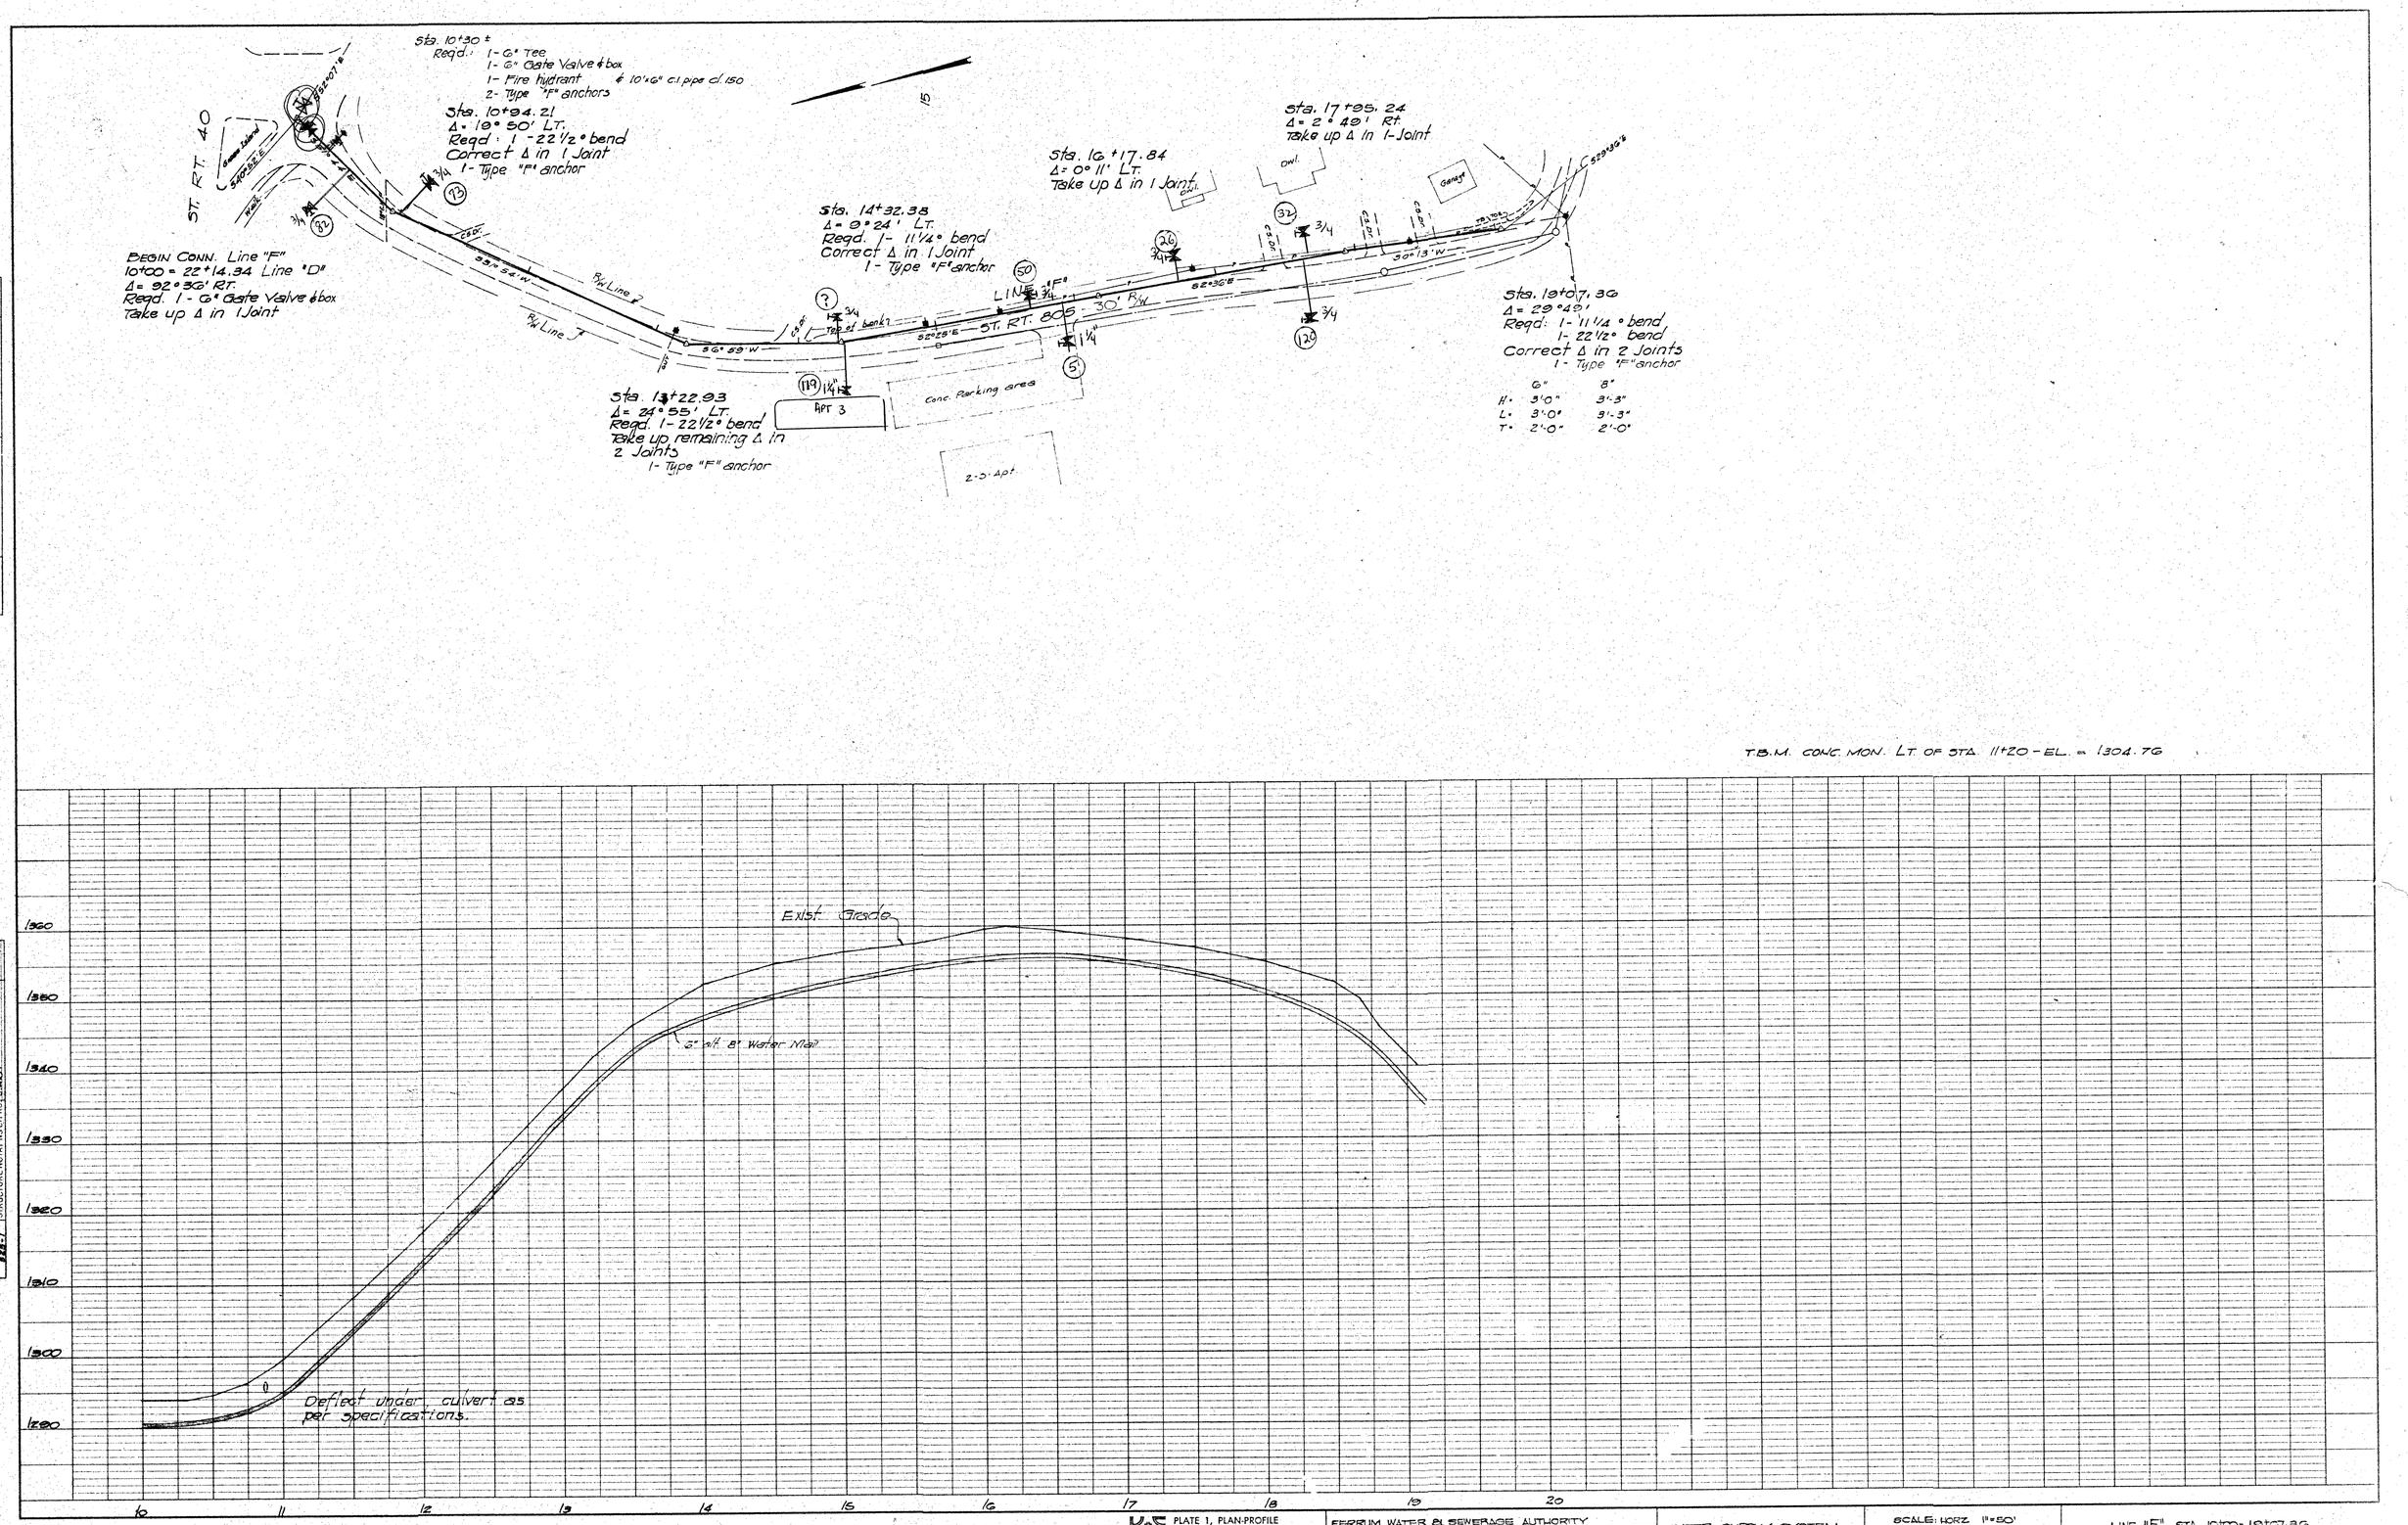

PLAN		BY	DATE
NOTE BOOK	SURVEYED		
	PLOTTED		
	ALIGNMENT CHECKED		
NO.	RT. OF WAY CHECKED		

PROFILE		BY	DATE
NOTE BOOK	SURVEYED		
	PLOTTED		
	GRADES CHECKED		
NO.	B. M.'s NOTED		
	STRUCTURE NOTATIONS CHKD		

K+E PLATE 1, PLAN-PROFILE
KEUFFEL & ESSER CO.

FERRUM WATER & SEWERAGE AUTHORITY
J.A. GUSTIN & ASSOCIATES - CONSULTING ENGINEERS

WATER SUPPLY SYSTEM

SCALE: HORZ. 1" = 50'
VERT. 1" = 10'

LINE "F" STA. 10+00 - 19+07.36

OCTOBER 1, 1969
REVISED: OCTOBER 14, 1970

4B 7024 HERCULENE® DRAFTING FILM 7040R
MADE IN U.S.A.