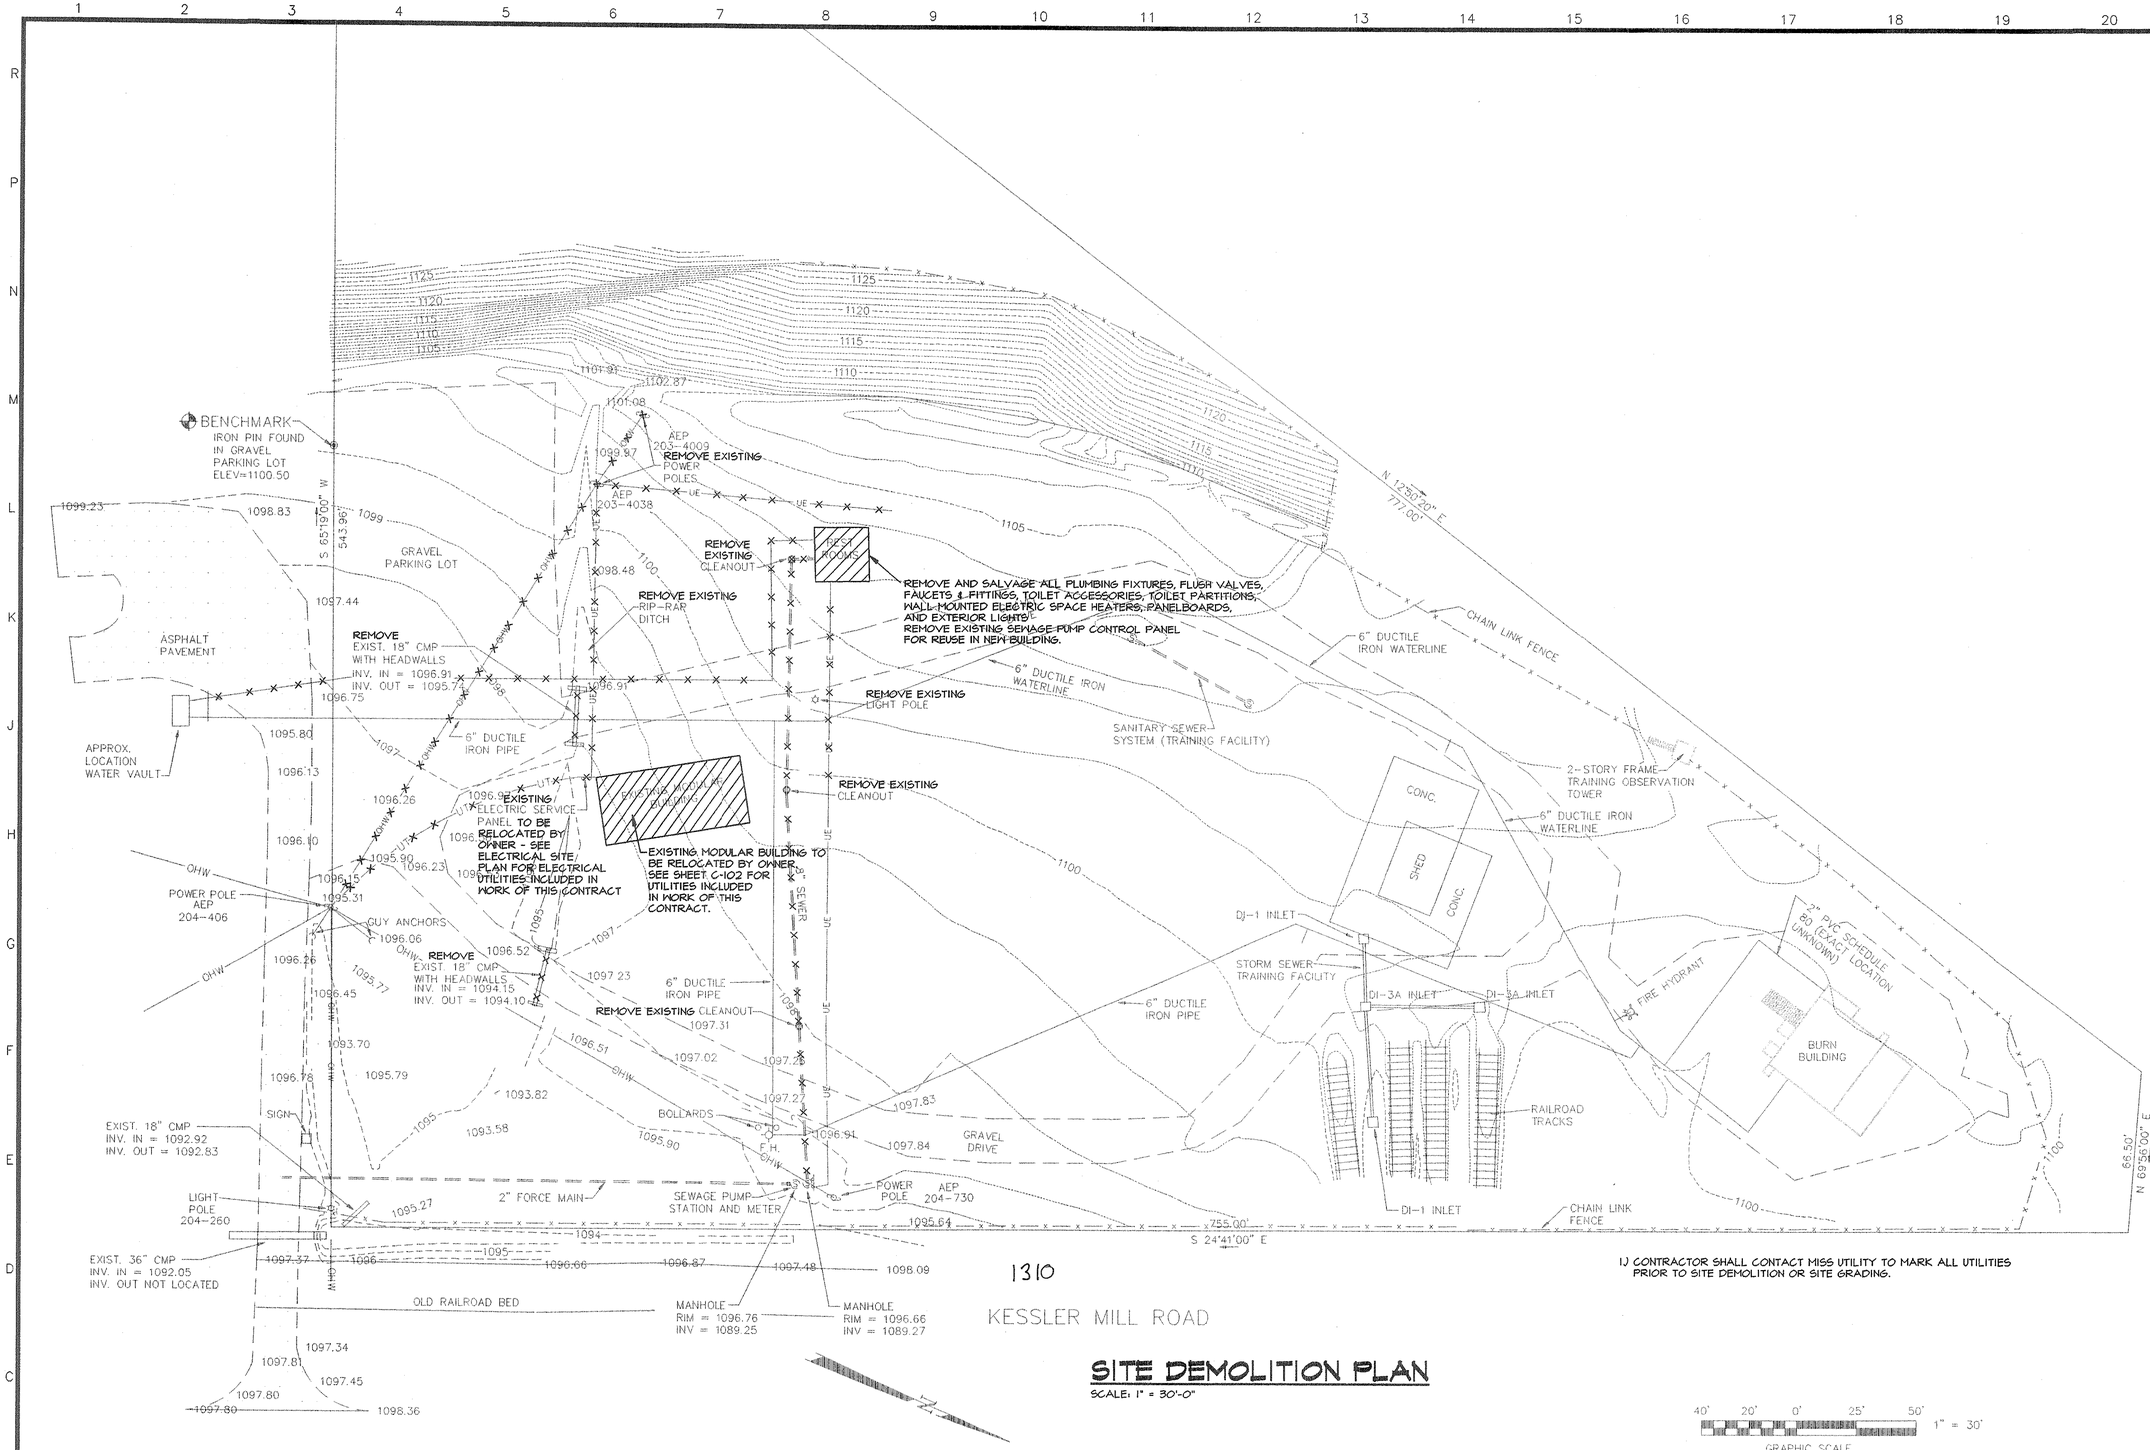

1) CONTRACTOR SHALL CONTACT MISS UTILITY TO MARK ALL UTILITIES PRIOR TO SITE DEMOLITION OR SITE GRADING.

SITE DEMOLITION PLAN

SCALE: 1" = 30'-0"

40' 20' 0' 25' 50' 1" = 30'
GRAPHIC SCALE

INDICATES STRUCTURES TO BE REMOVED

INDICATES UTILITIES TO BE REMOVED

PLOT TIME: 21:28
PLOT DATE: 05/19/99

MarshWitt

MarshWitt Associates, P.C.
Architecture
Planning
Value Analysis
315 King George Ave. SW
Roanoke, VA 24016
Phone: 540 982 1444
Fax: 540 982 8300
email: marshwitt@rev.net

CONSULTANTS:
Day-Williams Consulting Engineers, P.L.L.C.
3239 Electric Road, Bldg. C
Roanoke, Virginia 24018
Phone (540)774-5706
Fax (540)772-3266

COMM. NO. 98-320

COMMONWEALTH OF VIRGINIA
JAMES F. KINDER, JR.
No. 015761
PROFESSIONAL ENGINEER
5/20/99

ROANOKE VALLEY FIRE / EMS REGIONAL TRAINING CENTER

ROANOKE COUNTY, VIRGINIA

COMM. NO:	9826
DESIGNED BY:	JFK
DRAWN BY:	MLD
CHECKED BY:	JFK
PLOT SCALE:	1 = 30

COPYRIGHT MARSHWITT ASSOCIATES P.C. 1998

MK	DATE	DESCRIPTION
	05/03/99	BID

SHEET TITLE:
SITE DEMOLITION PLAN

C-101

SHEET 5 OF 55

0" 1" 2"