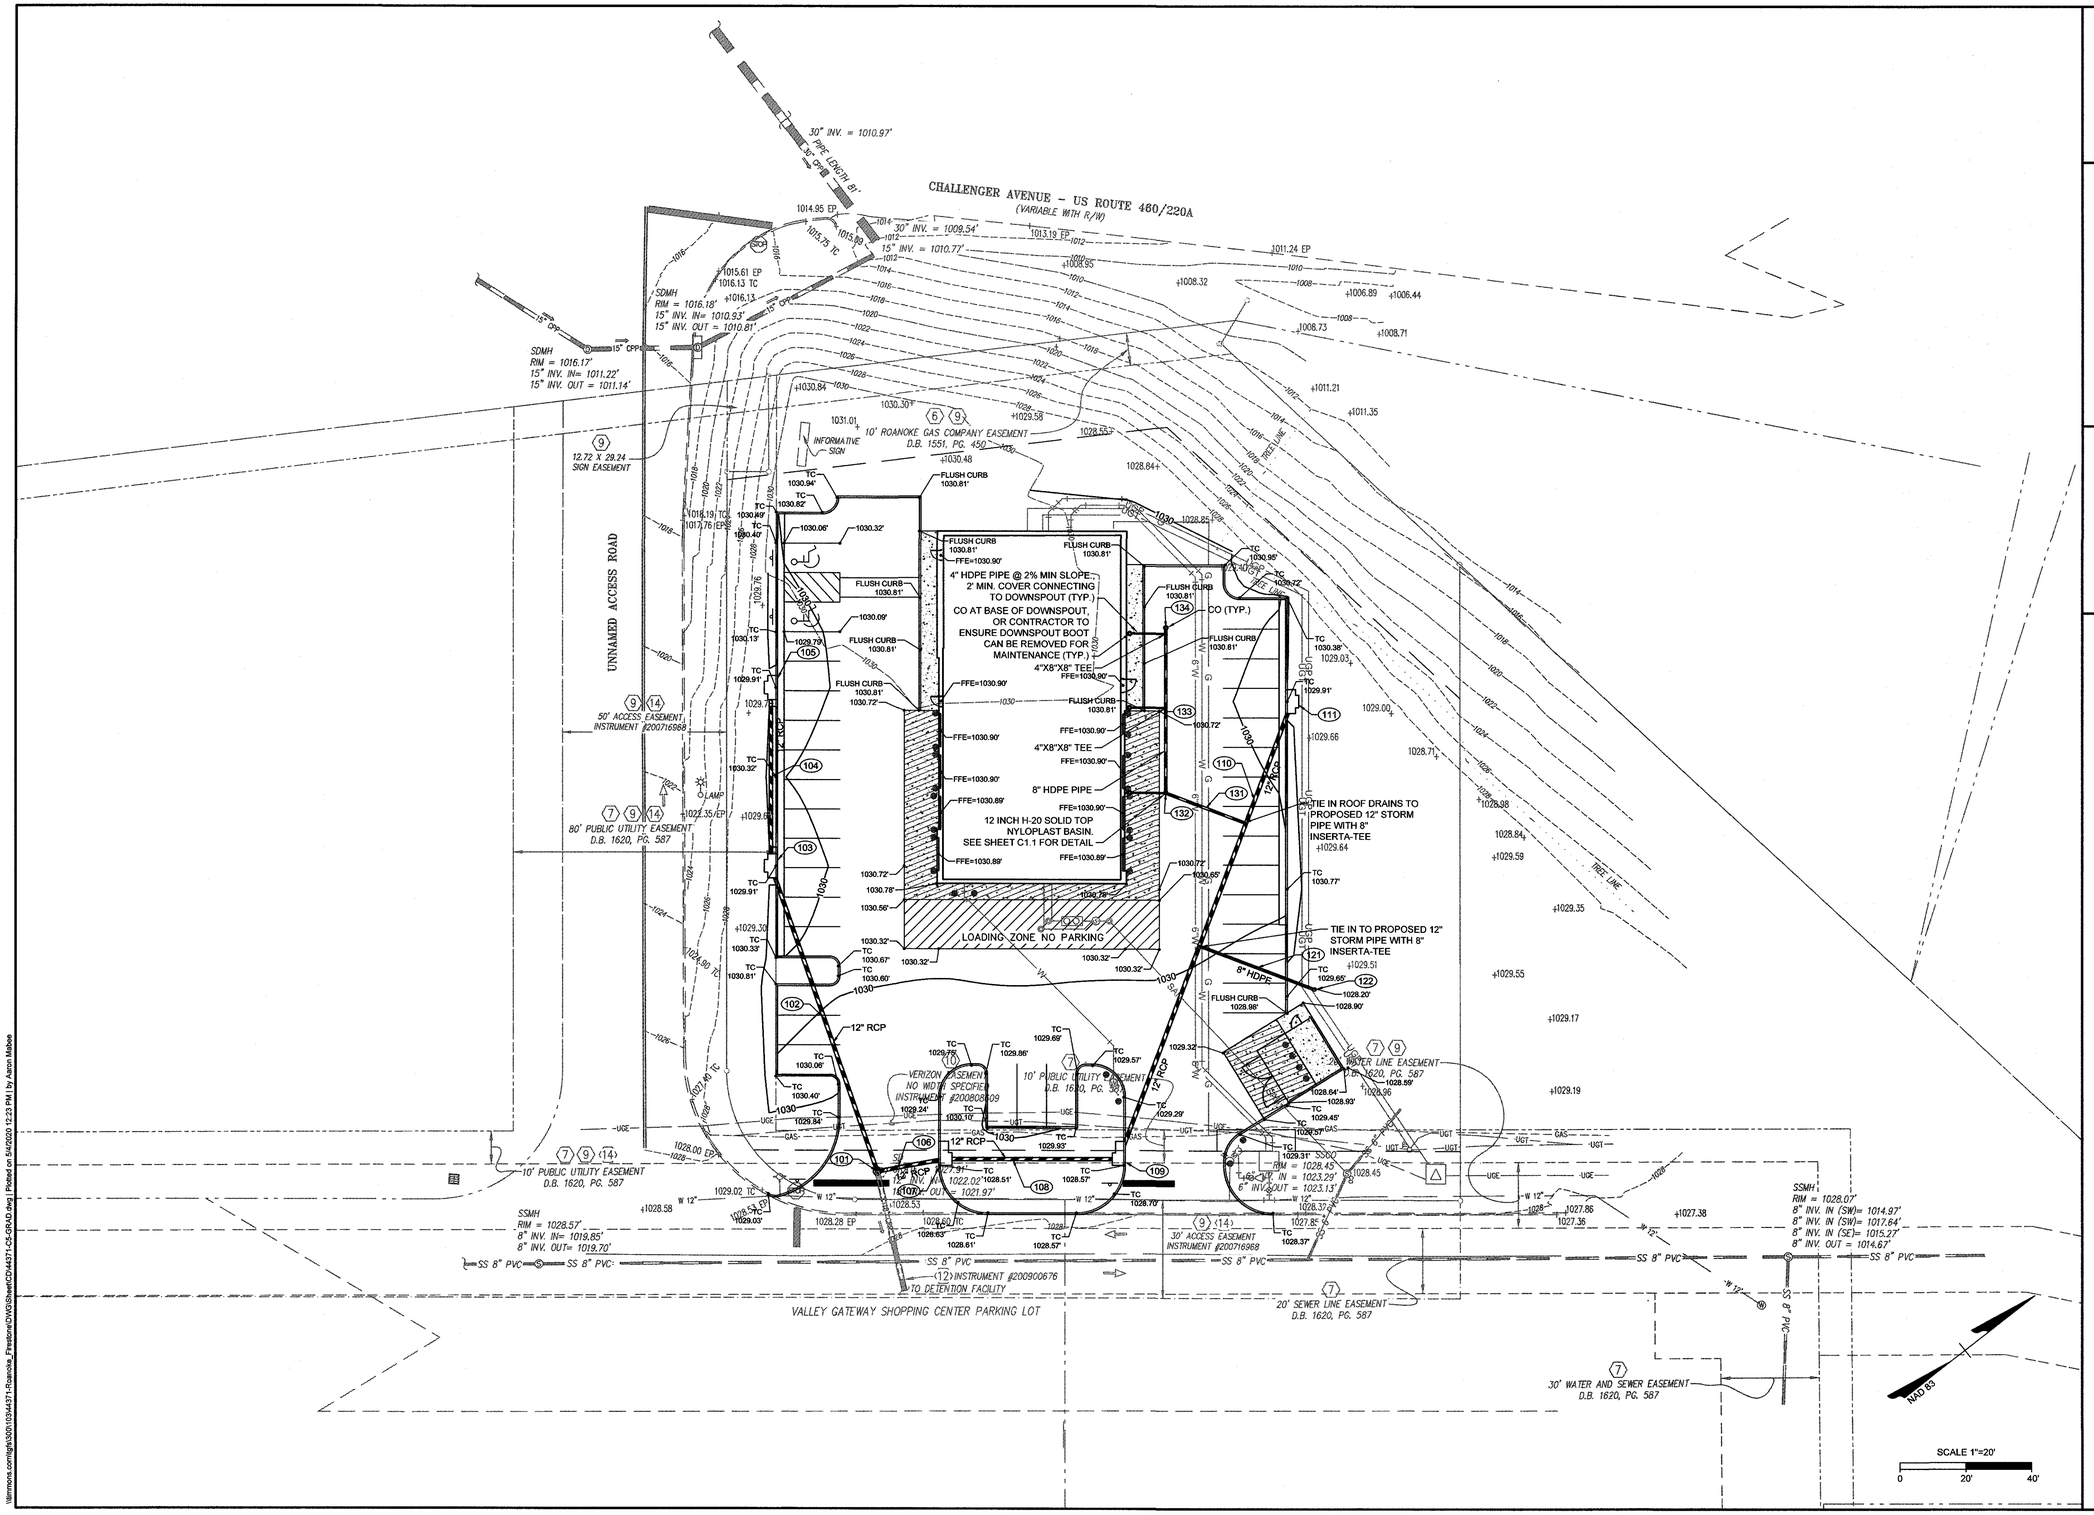

COMMONWEALTH OF VIRGINIA
JON ATHAN M. SHOWALTER
Lic. No. 0402057151
4/30/2020
PROFESSIONAL ENGINEER

THIS DRAWING PREPARED AT THE
CHARLOTTESVILLE OFFICE
608 Preston Avenue, Suite 200, Charlottesville, VA 22903
TEL 434.295.5624 FAX 434.295.8317 www.timmons.com

YOUR VISION ACHIEVED THROUGH OURS.

DATE	REVISION DESCRIPTION
3/23/20	REVISED PER COUNTY COMMENTS
4/30/20	REVISED PER COUNTY COMMENTS

DATE	02/10/2020
DRAWN BY	Z.DAHL
DESIGNED BY	J. SHOWALTER
CHECKED BY	J. SHOWALTER
SCALE	1" = 20'

TIMMONS GROUP

ROANOKE FIRESTONE

ROANOKE COUNTY, VIRGINIA

GRADING AND DRAINAGE & SPOT ELEVATIONS PLAN

JOB NO.	44371
SHEET NO.	C5.0

These plans and associated documents are the exclusive property of TIMMONS GROUP and may not be reproduced in whole or in part and shall not be used for any purpose whatsoever, inclusive, but not limited to construction, bidding, and/or construction staking without the express written consent of TIMMONS GROUP.

\\timmons.com\grp\c3001\103443\71-Roanoke_Firestone\DWG\Sheet\C2\44371-C5-GRAD.dwg | Plotted on 5/4/2020 12:23 PM | by Aaron Mabee

APPROVED, 5/21/2020