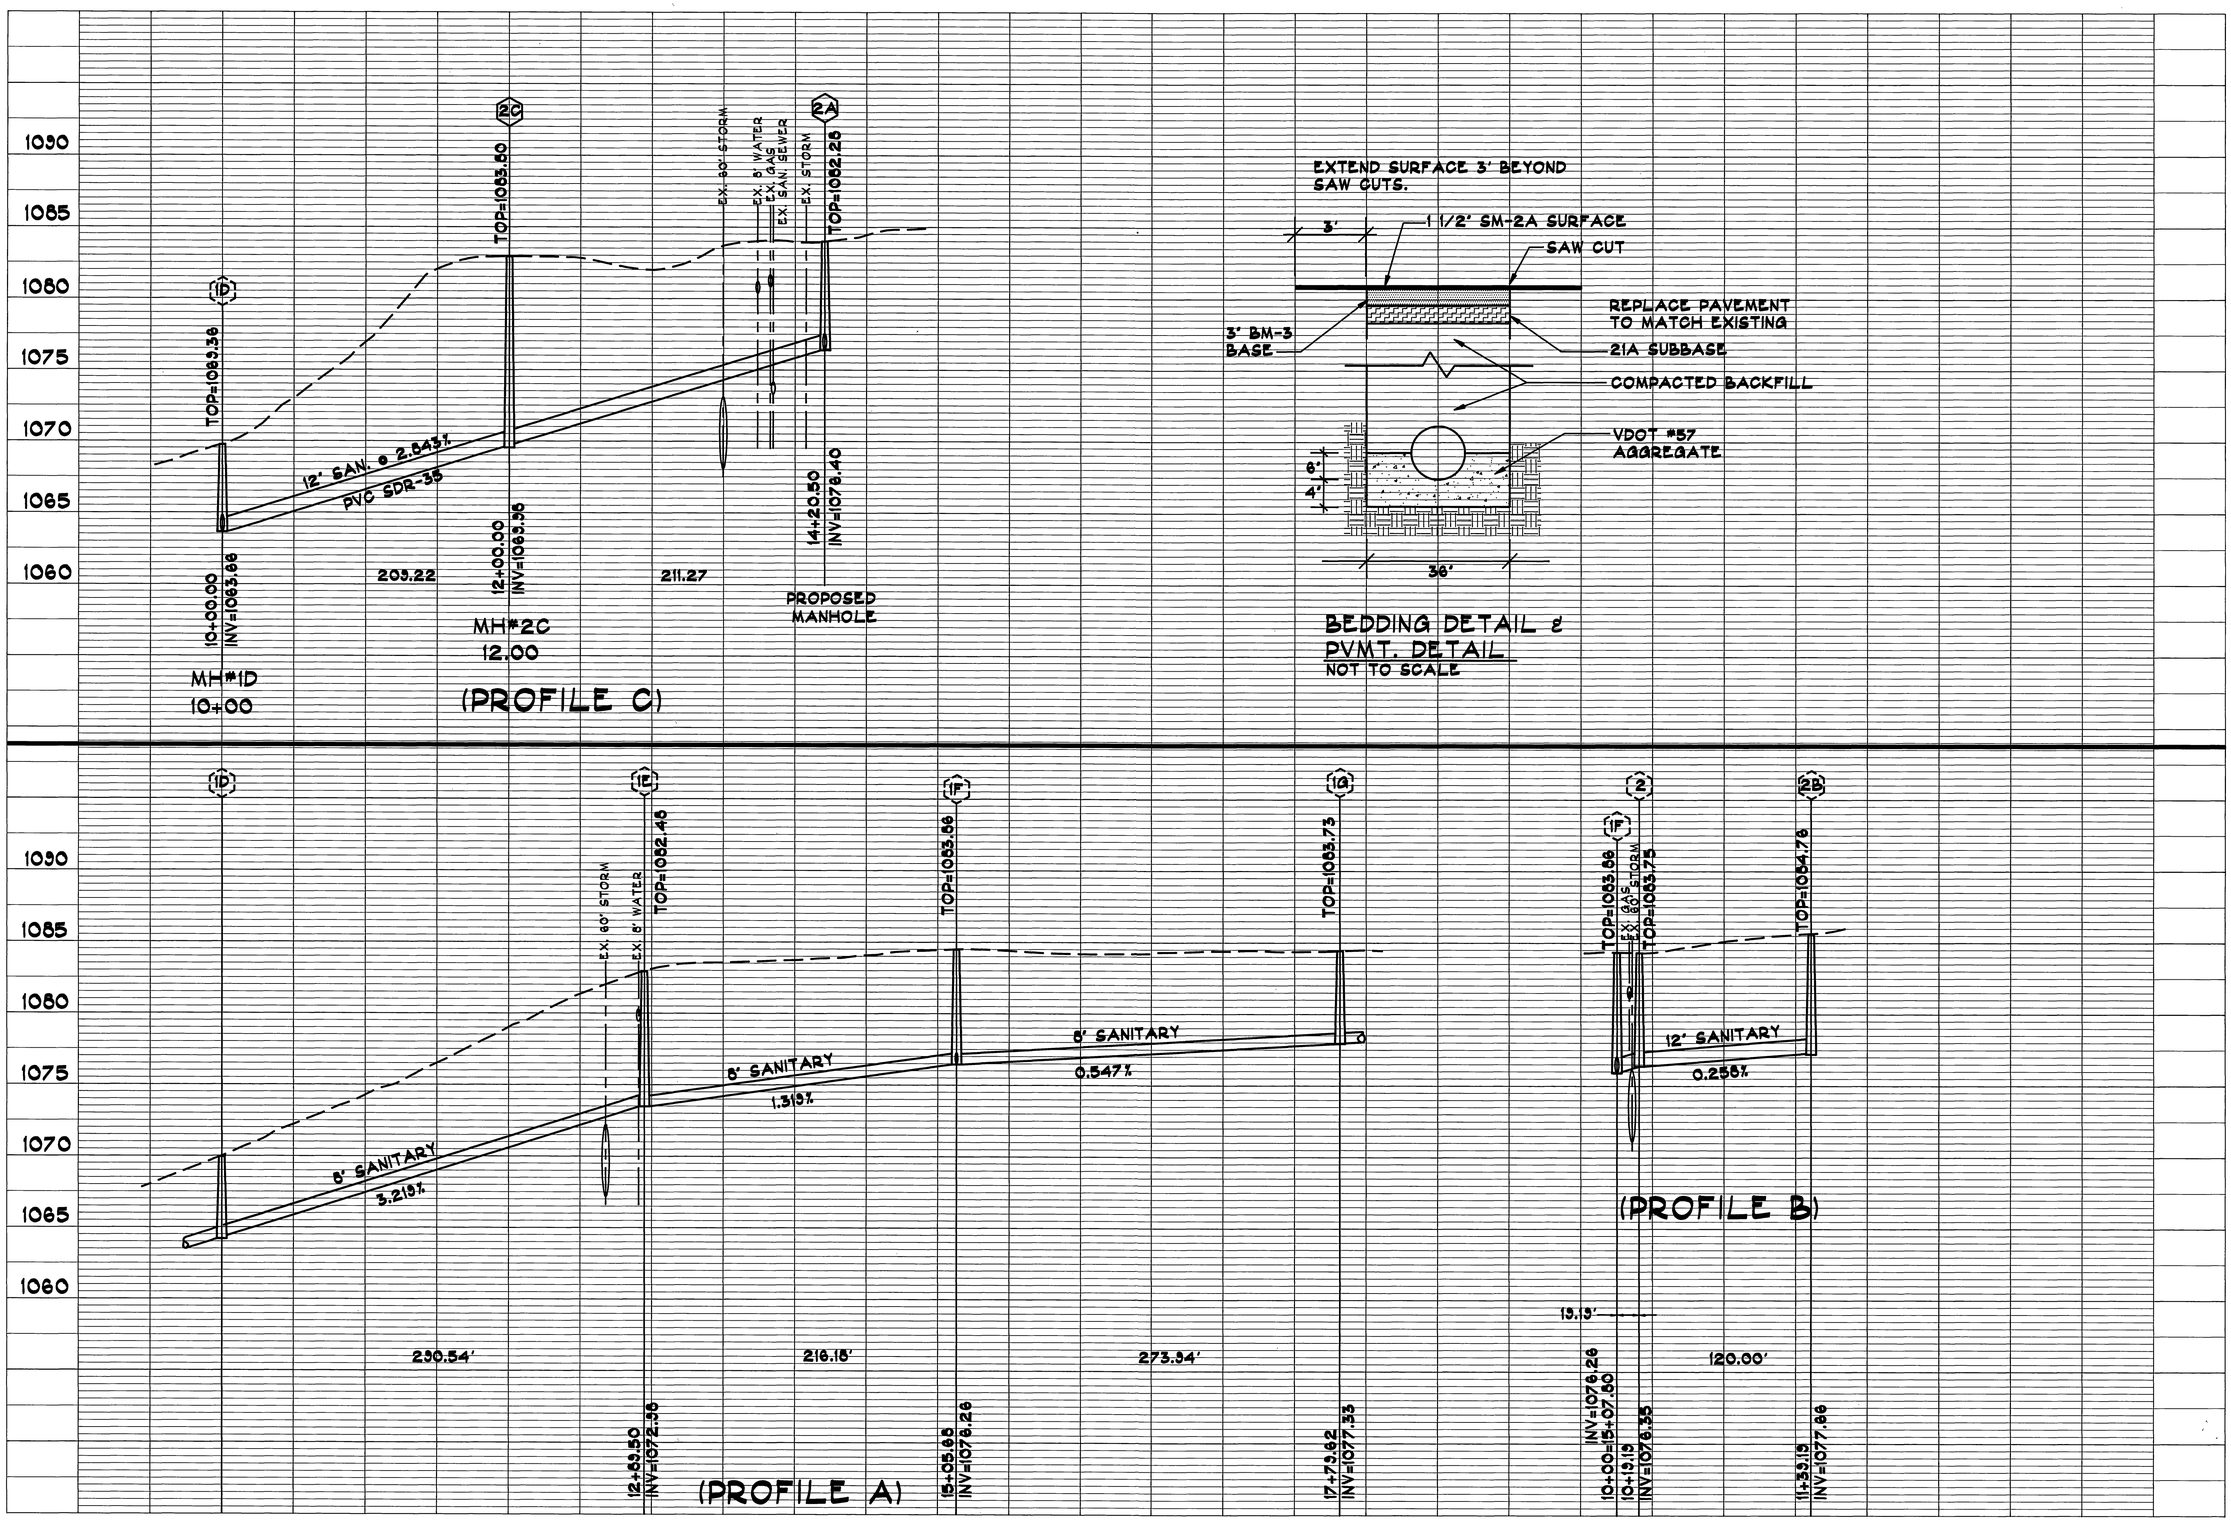

ROANOKE
VIRGINIA, CHARTERED 1852

City of Roanoke

Office of City Engineer
215 Church Avenue
Room 350

Roanoke, Virginia 24011
(703) 981-2751

FLORIST ROAD SANITARY SEWER BYPASS

Drawn By	BWE
Designed By	PCS
Checked By	PCS
Date	4/13/93
Scale	H= 1"=50' V= 1"=5'
Plan Number	6241
Sheet	3 OF 3