


| MARKER | OWNER | ADDRESS | METER SIZE | COMMENT |
|---|---|---|---|---|
| 1 | BURNT CHIMNEY METHODIST CHURCH | 6625 BOOKER T WASHINGTON HWY | 5/8" | EMPTY SETTER |
| 2 | MAPLENECK INCORPORATED | 6675 BOOKER T WASHINGTON HWY | 5/8" | |
| 3 | CONWAY LOUIS E JR & KATHLEEN R | 6832 BOOKER T WASHINGTON HWY | 5/8" | |
| 4 | CONWAY LOUIS E JR & KATHLEEN R | 6832 BOOKER T WASHINGTON HWY | 5/8" | |

PROJECT NOTES:

1. CONTRACTOR SHALL BE RESPONSIBLE FOR MAINTENANCE AND UPKEEP OF ALL EROSION AND SEDIMENT CONTROL MEASURES. SILT FENCE BARRIERS WILL BE USED AS TEMPORARY E&S CONTROL UNTIL PERMANT MEASURES ARE IN PLACE. CULVERT INLET PROTECTION SHALL BE INSTALLED TO PROTECT EXISTING INLETS FROM SEDIMENT RUNOFF. ALL DISTURBED AREAS SHALL BE SEEDED, MULCHED, AND RETURNED TO CONDITIONS BETTER THAN OR EQUAL TO CONDITIONS PRIOR TO CONSTRUCTION.
2. ALL WATER SERVICES CROSSING THE ROAD SHALL BE BORED UNDER THE PAVEMENT.
3. CONTRACTOR SHALL COORDINATE CLEARING OF SITE WITH OWNER. NO TREES SHALL BE REMOVED WITHOUT PERMISSION OF OWNER.
4. UPON SITE INSPECTION, ADDITIONAL EROSION AND SEDIMENT CONTROL MEASURES MAYBE REQUIRED BY FRANKLIN COUNTY PERSONEL IF INSTALLED MEASURES ARE DEEMED INADEQUATE.

## LINE A [STA. 10+00 to STA. 25+00]

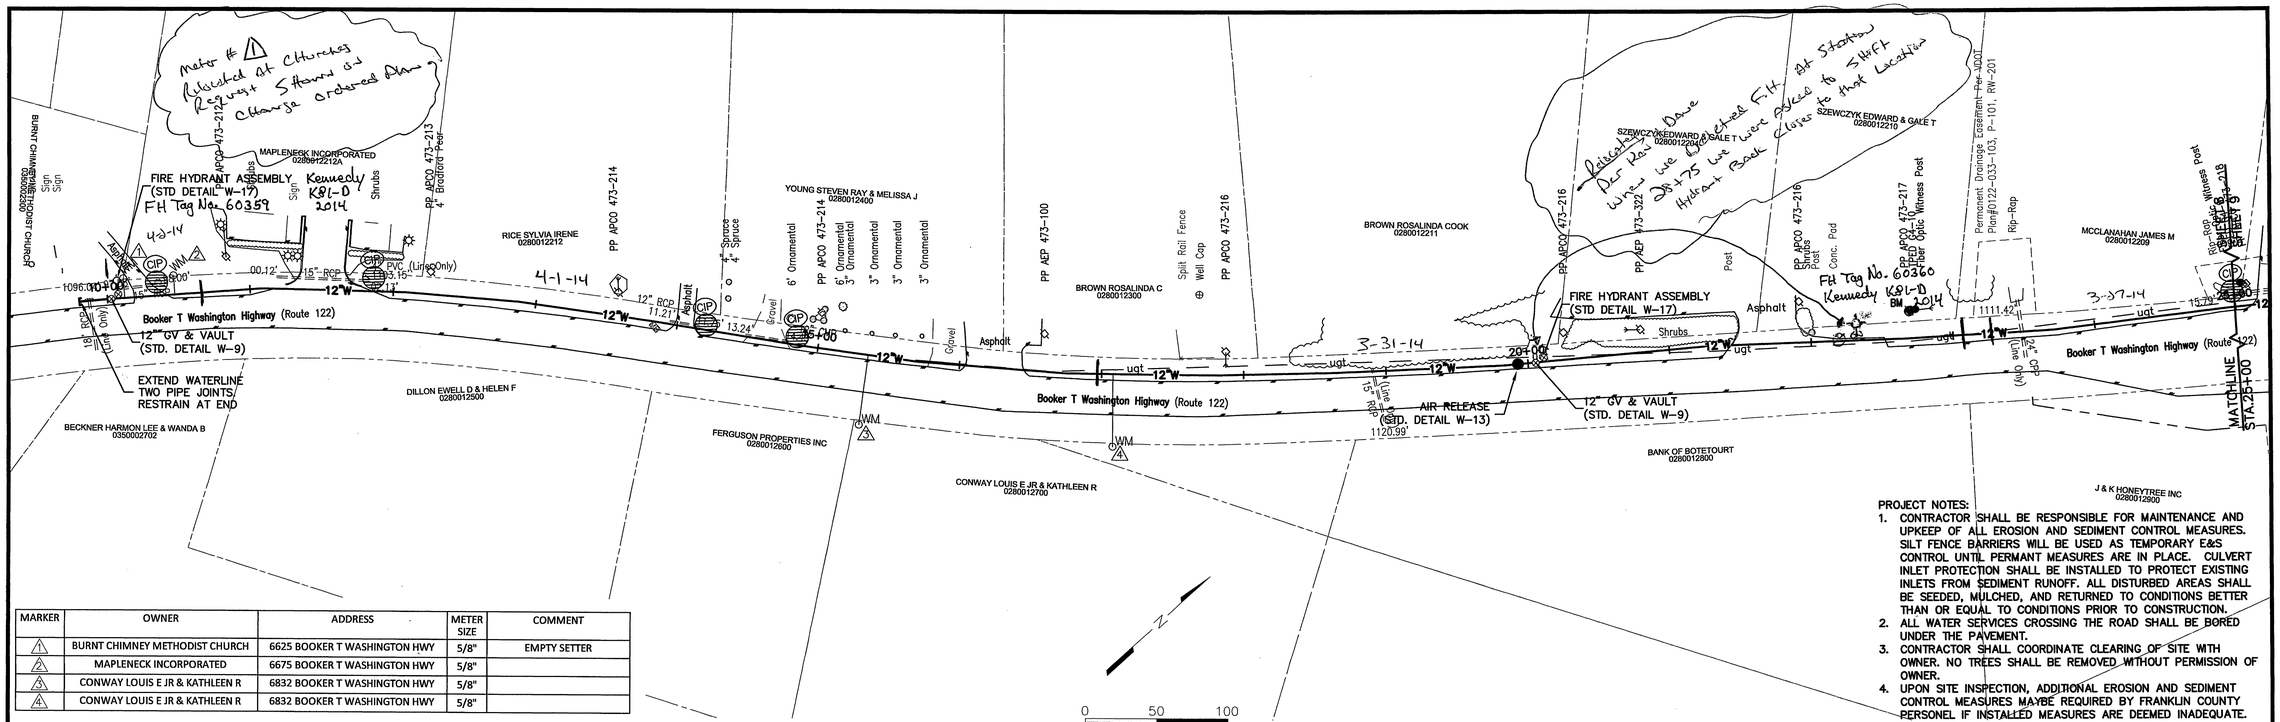


COMMONWEALTH OF VIRGINIA
CHRISTOPHER SHAW FENSTER
Lic. No. 25125
6/7/13
PROFESSIONAL ENGINEER

**ANDERSON & ASSOCIATES, INC.**
Professional Design Services
www.andassoc.com
100 Ardmore St.
Blacksburg, Va. 24060
540-552-5592

DATE : 07 JUN 13
DESIGNED: CSF
DRAWN : SEC
CHECKED : MGG
QA / QC : CSF

| REV. # | COMMENTS | DATE |
|---|---|---|

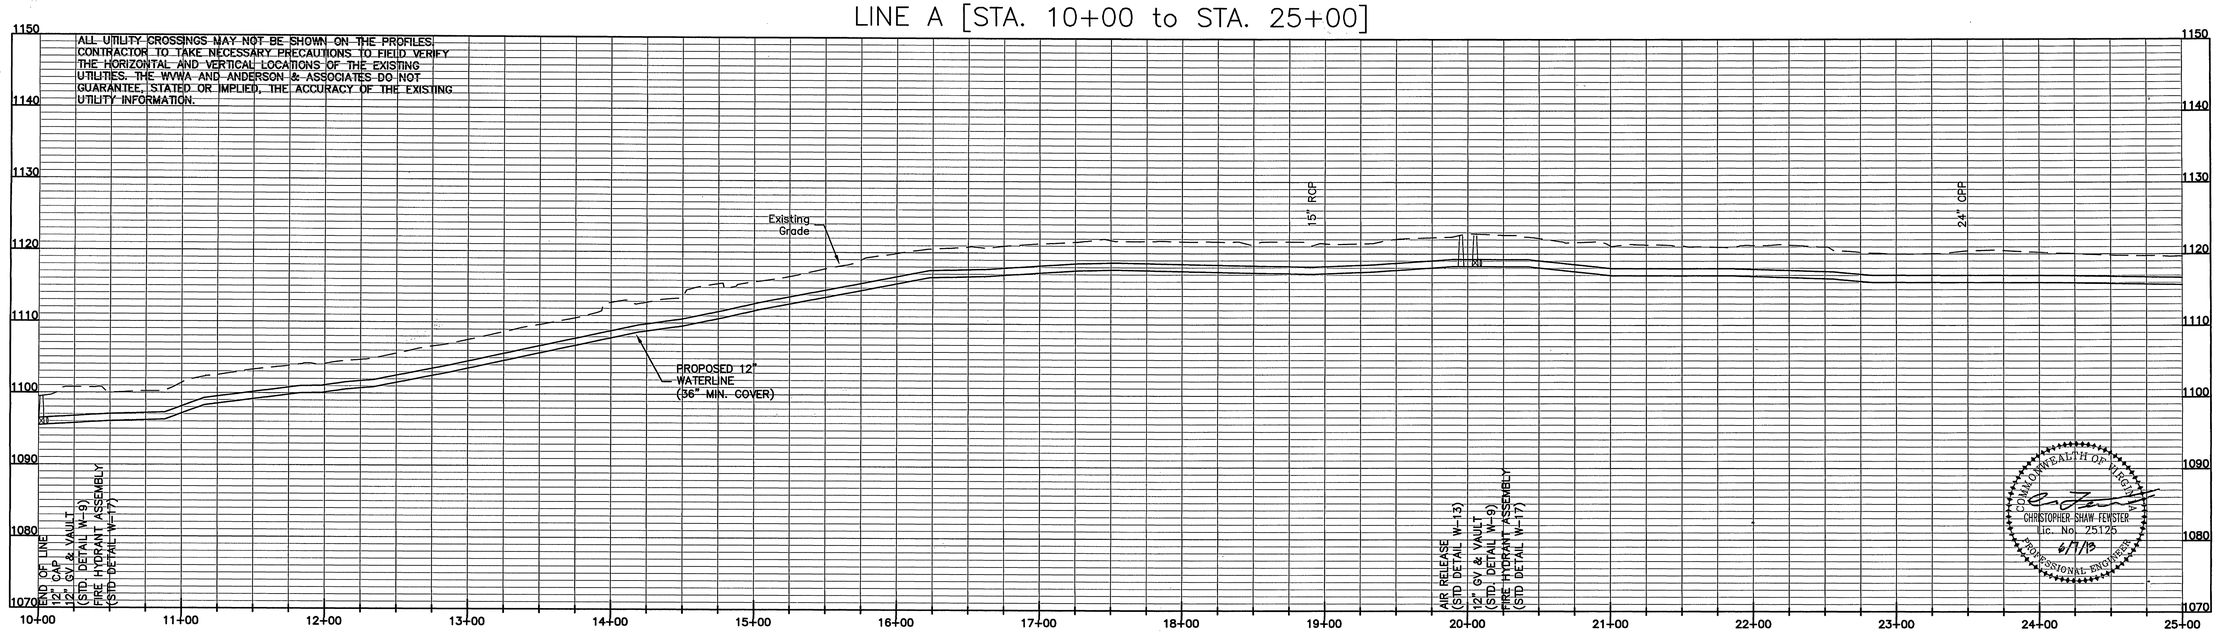**FRANKLIN COUNTY / WESTERN VIRGINIA WATER AUTHORITY**
BURNT CHIMNEY WATER EXTENSION
FRANKLIN COUNTY, VIRGINIA

**Line A - Sta. 10+00 to 25+00**
**PLAN AND PROFILE**

DOCUMENT NO. 30337 – 002
SHEET 8 OF 44

Caldwell, Shawn / 6/7/2013 4:17 PM / \\aaprojects\projects\30\30337\30337_engineering\design\plans\30337_prelim2.dwg