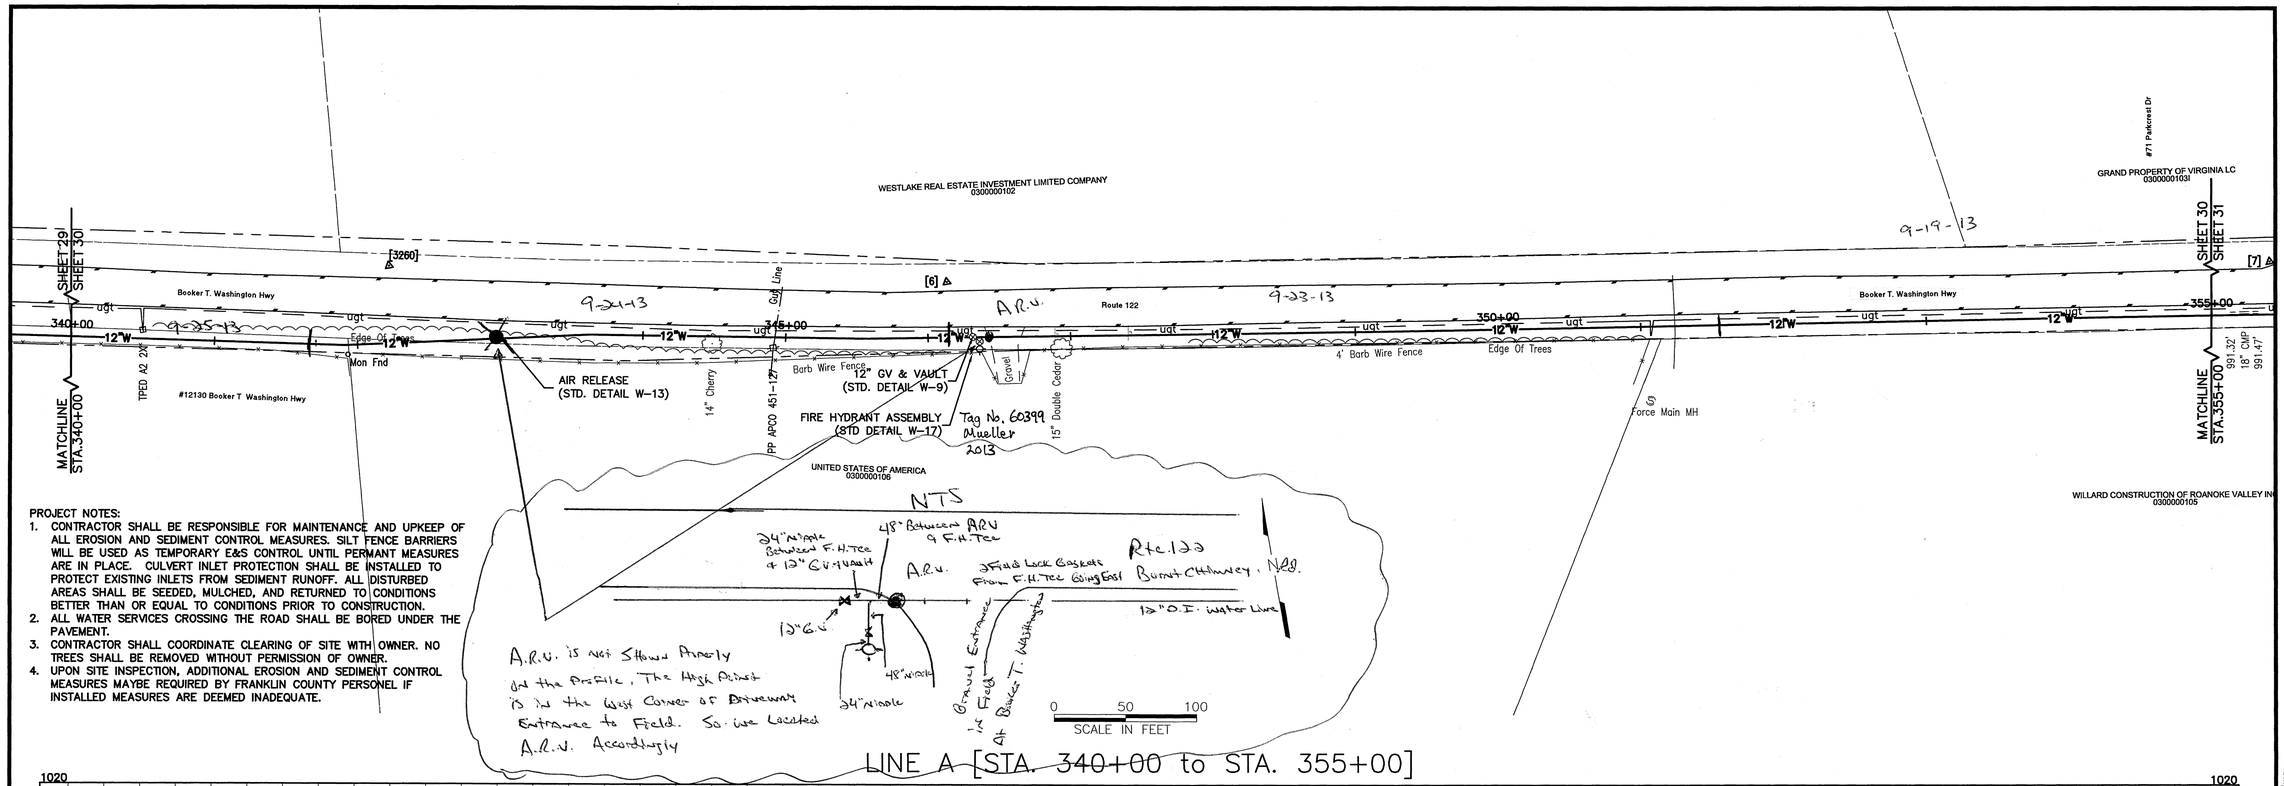

A.R.V. is not shown properly on the profile. The high point is in the West Corner of Driveway Entrance to Field. So we located A.R.V. Accordingly

PROJECT NOTES:

1. CONTRACTOR SHALL BE RESPONSIBLE FOR MAINTENANCE AND UPKEEP OF ALL EROSION AND SEDIMENT CONTROL MEASURES. SILT FENCE BARRIERS WILL BE USED AS TEMPORARY E&S CONTROL UNTIL PERMANT MEASURES ARE IN PLACE. CULVERT INLET PROTECTION SHALL BE INSTALLED TO PROTECT EXISTING INLETS FROM SEDIMENT RUNOFF. ALL DISTURBED AREAS SHALL BE SEEDED, MULCHED, AND RETURNED TO CONDITIONS BETTER THAN OR EQUAL TO CONDITIONS PRIOR TO CONSTRUCTION.
2. ALL WATER SERVICES CROSSING THE ROAD SHALL BE BORED UNDER THE PAVEMENT.
3. CONTRACTOR SHALL COORDINATE CLEARING OF SITE WITH OWNER. NO TREES SHALL BE REMOVED WITHOUT PERMISSION OF OWNER.
4. UPON SITE INSPECTION, ADDITIONAL EROSION AND SEDIMENT CONTROL MEASURES MAYBE REQUIRED BY FRANKLIN COUNTY PERSONEL IF INSTALLED MEASURES ARE DEEMED INADEQUATE.

LINE A [STA. 340+00 to STA. 355+00]

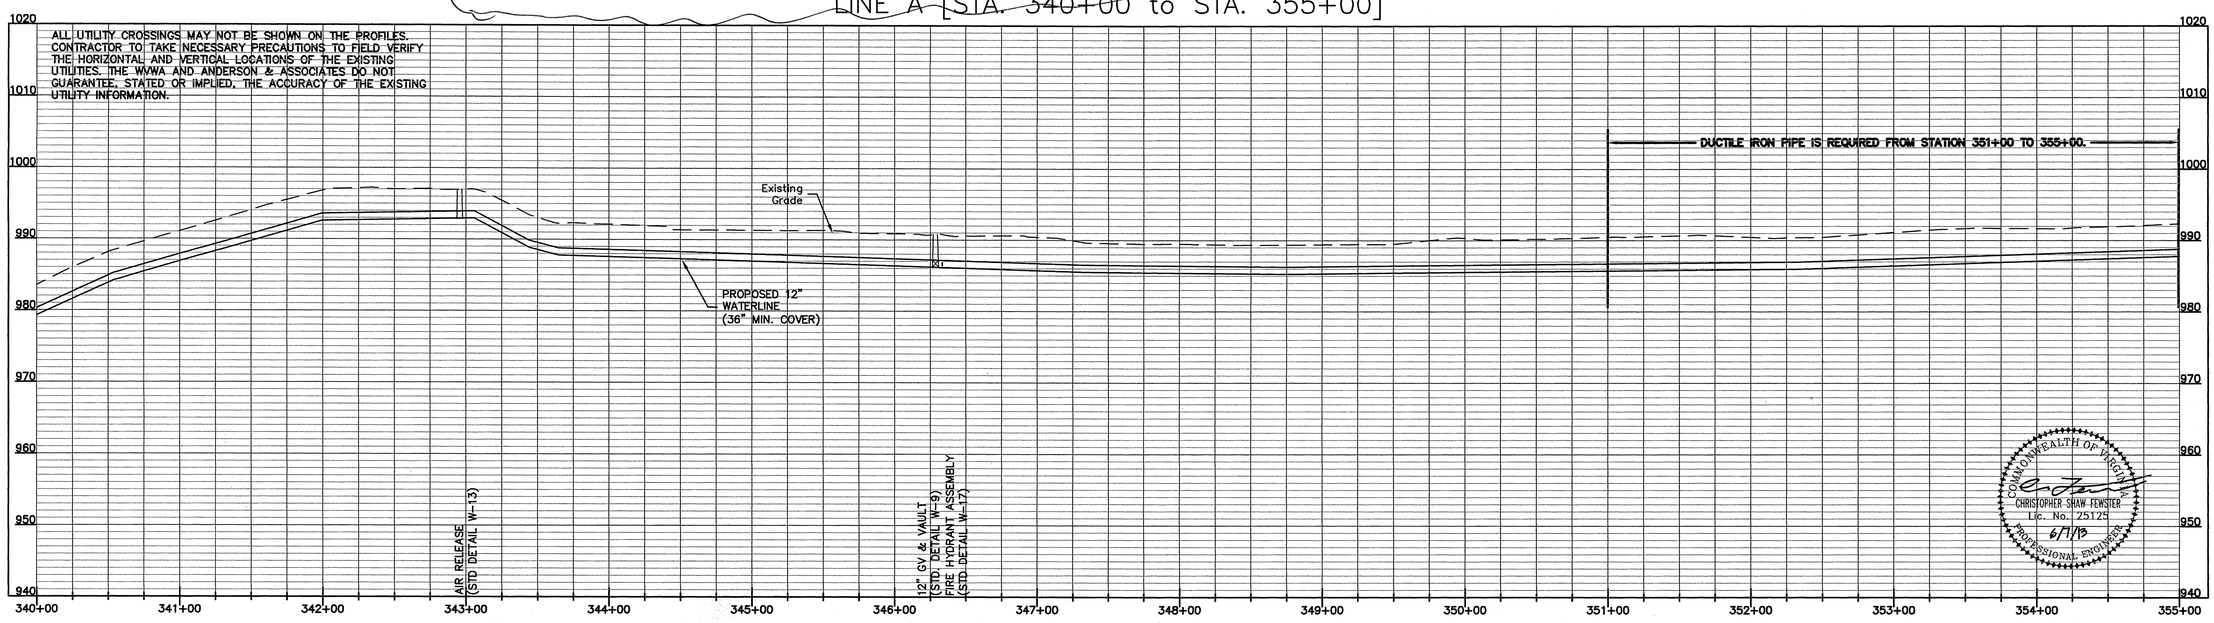

COMMONWEALTH OF VIRGINIA
CHRISTOPHER SHAW FENSTER
Lic. No. 25125
6/7/13
PROFESSIONAL ENGINEER

ANDERSON & ASSOCIATES, INC. Professional Design Services www.andassoc.com 100 Ardmore St. Blacksburg, Va. 24060 540-552-5592	DATE : 07 JUN 13 DESIGNED: CSF DRAWN : SEC CHECKED : MGG QA / QC : CSF	REV. # COMMENTS DATE	**FRANKLIN COUNTY / WESTERN VIRGINIA WATER AUTHORITY** BURNT CHIMNEY WATER EXTENSION FRANKLIN COUNTY, VIRGINIA	**Line A - Sta 340+00 to 355+00** **PLAN AND PROFILE**

DOCUMENT NO. 30337 – 002
SHEET 30 OF 44

Caldwell, Shawn / 6/7/2013 4:17 PM / \\aaprojects\projects\30\30337\30337_engineering\design\plans\30337_prelim2.dwg