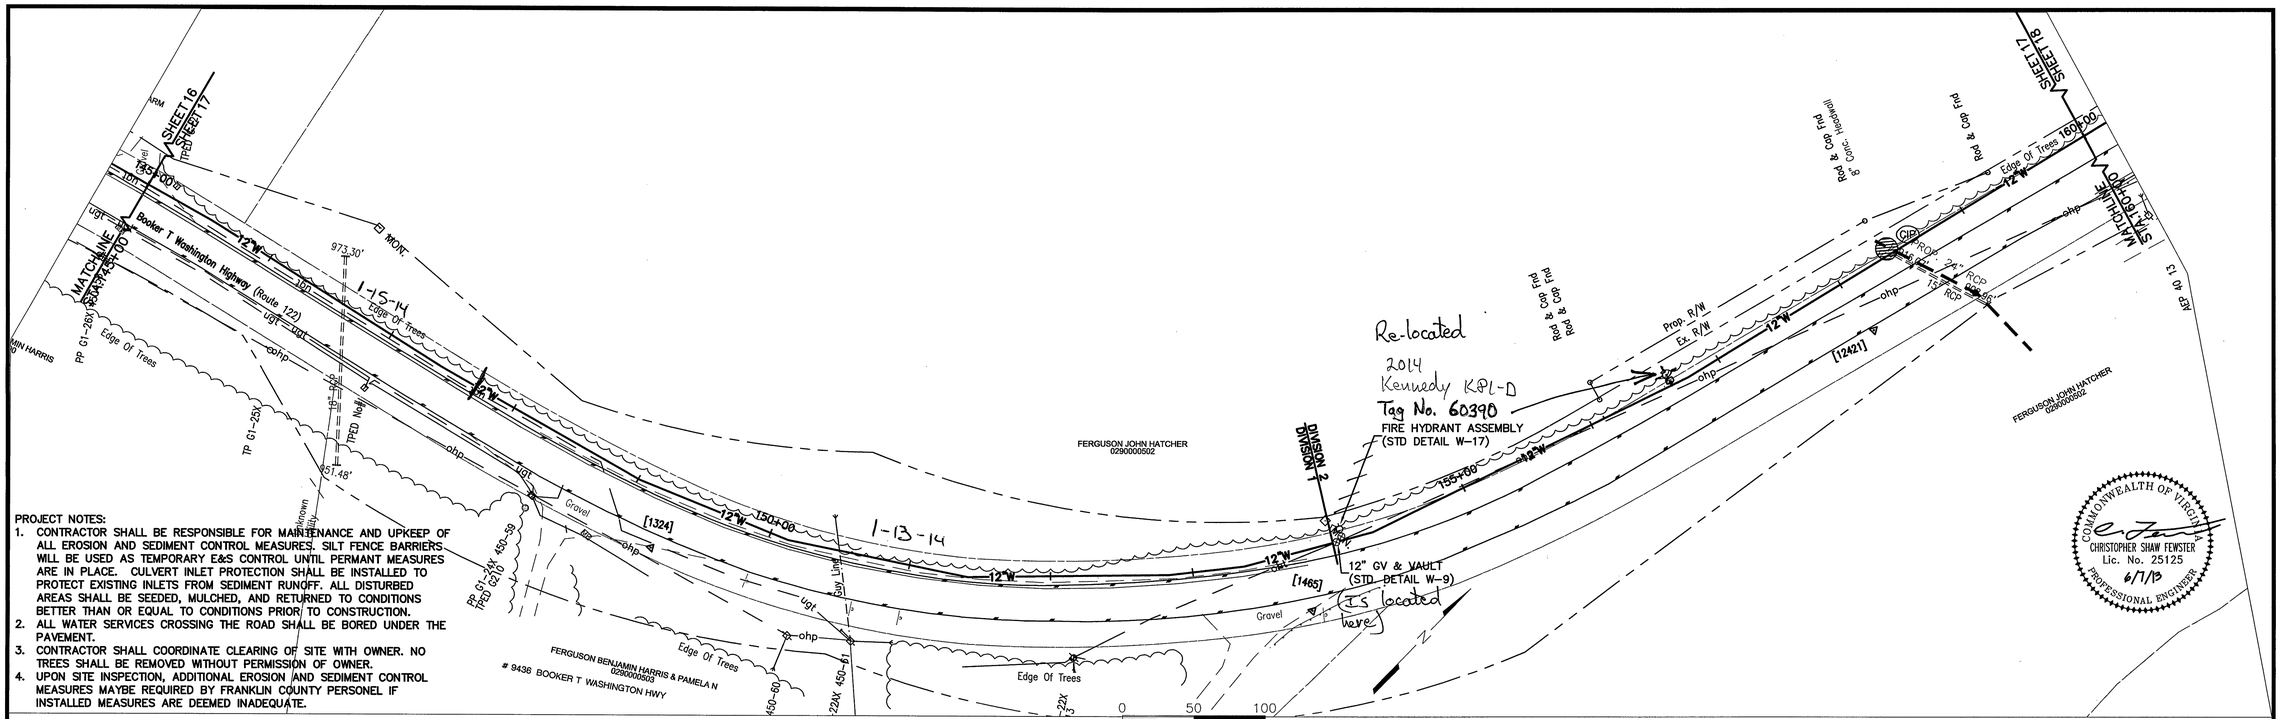

PROJECT NOTES:

1. CONTRACTOR SHALL BE RESPONSIBLE FOR MAINTENANCE AND UPKEEP OF ALL EROSION AND SEDIMENT CONTROL MEASURES. SILT FENCE BARRIERS WILL BE USED AS TEMPORARY E&S CONTROL UNTIL PERMANT MEASURES ARE IN PLACE. CULVERT INLET PROTECTION SHALL BE INSTALLED TO PROTECT EXISTING INLETS FROM SEDIMENT RUNOFF. ALL DISTURBED AREAS SHALL BE SEEDED, MULCHED, AND RETURNED TO CONDITIONS BETTER THAN OR EQUAL TO CONDITIONS PRIOR TO CONSTRUCTION.
2. ALL WATER SERVICES CROSSING THE ROAD SHALL BE BORED UNDER THE PAVEMENT.
3. CONTRACTOR SHALL COORDINATE CLEARING OF SITE WITH OWNER. NO TREES SHALL BE REMOVED WITHOUT PERMISSION OF OWNER.
4. UPON SITE INSPECTION, ADDITIONAL EROSION AND SEDIMENT CONTROL MEASURES MAYBE REQUIRED BY FRANKLIN COUNTY PERSONEL IF INSTALLED MEASURES ARE DEEMED INADEQUATE.

ALL UTILITY CROSSINGS MAY NOT BE SHOWN ON THE PROFILES. CONTRACTOR TO TAKE NECESSARY PRECAUTIONS TO FIELD VERIFY THE HORIZONTAL AND VERTICAL LOCATIONS OF THE EXISTING UTILITIES. THE WVWA AND ANDERSON & ASSOCIATES DO NOT GUARANTEE, STATED OR IMPLIED, THE ACCURACY OF THE EXISTING UTILITY INFORMATION.

COMMONWEALTH OF VIRGINIA
CHRISTOPHER SHAW FEWSTER
Lic. No. 25125
6/7/13
PROFESSIONAL ENGINEER

LINE A [STA. 145+00 to STA. 160+00]

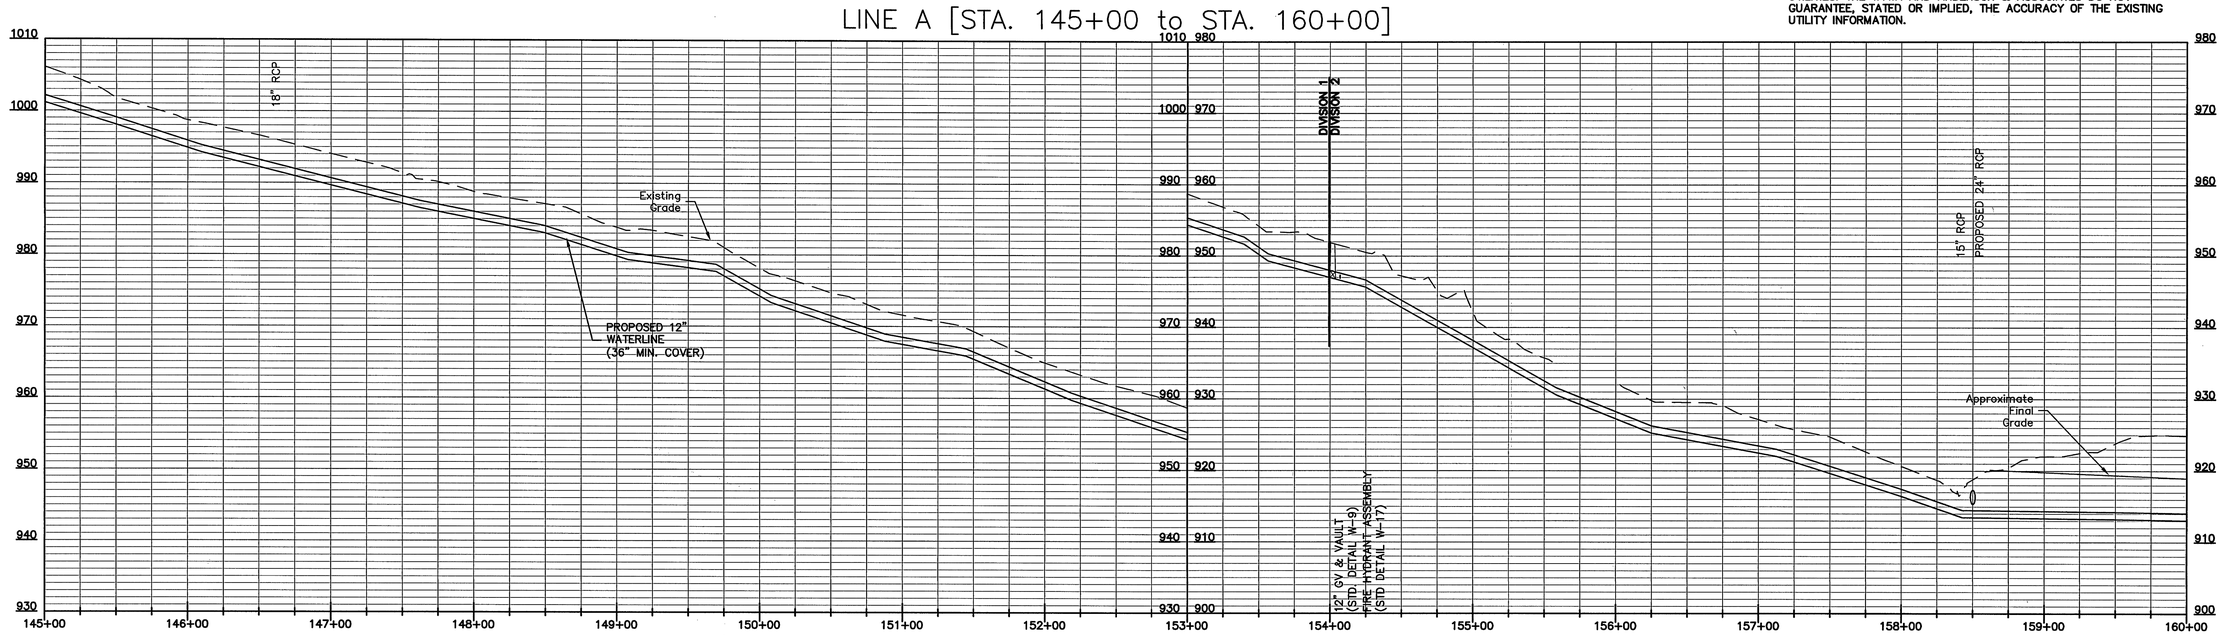

ANDERSON & ASSOCIATES, INC.
Professional Design Services
www.andassoc.com
100 Ardmore St.
Blacksburg, Va. 24060
540-552-5592

DATE	07 JUN 13
DESIGNED	CSF
DRAWN	SEC
CHECKED	MGG
QA / QC	CSF

REV. #	COMMENTS	DATE

FRANKLIN COUNTY / WESTERN VIRGINIA WATER AUTHORITY
BURNT CHIMNEY WATER EXTENSION
FRANKLIN COUNTY, VIRGINIA

Line A - Sta 145+00 to 160+00
PLAN AND PROFILE

DOCUMENT NO. 30337 – 002
SHEET 17 OF 44

Caldwell, Shawn / 6/7/2013 4:17 PM / \\aaprojects\projects\30\30337\30337_engineering\design\plans\30337_prelim2.dwg