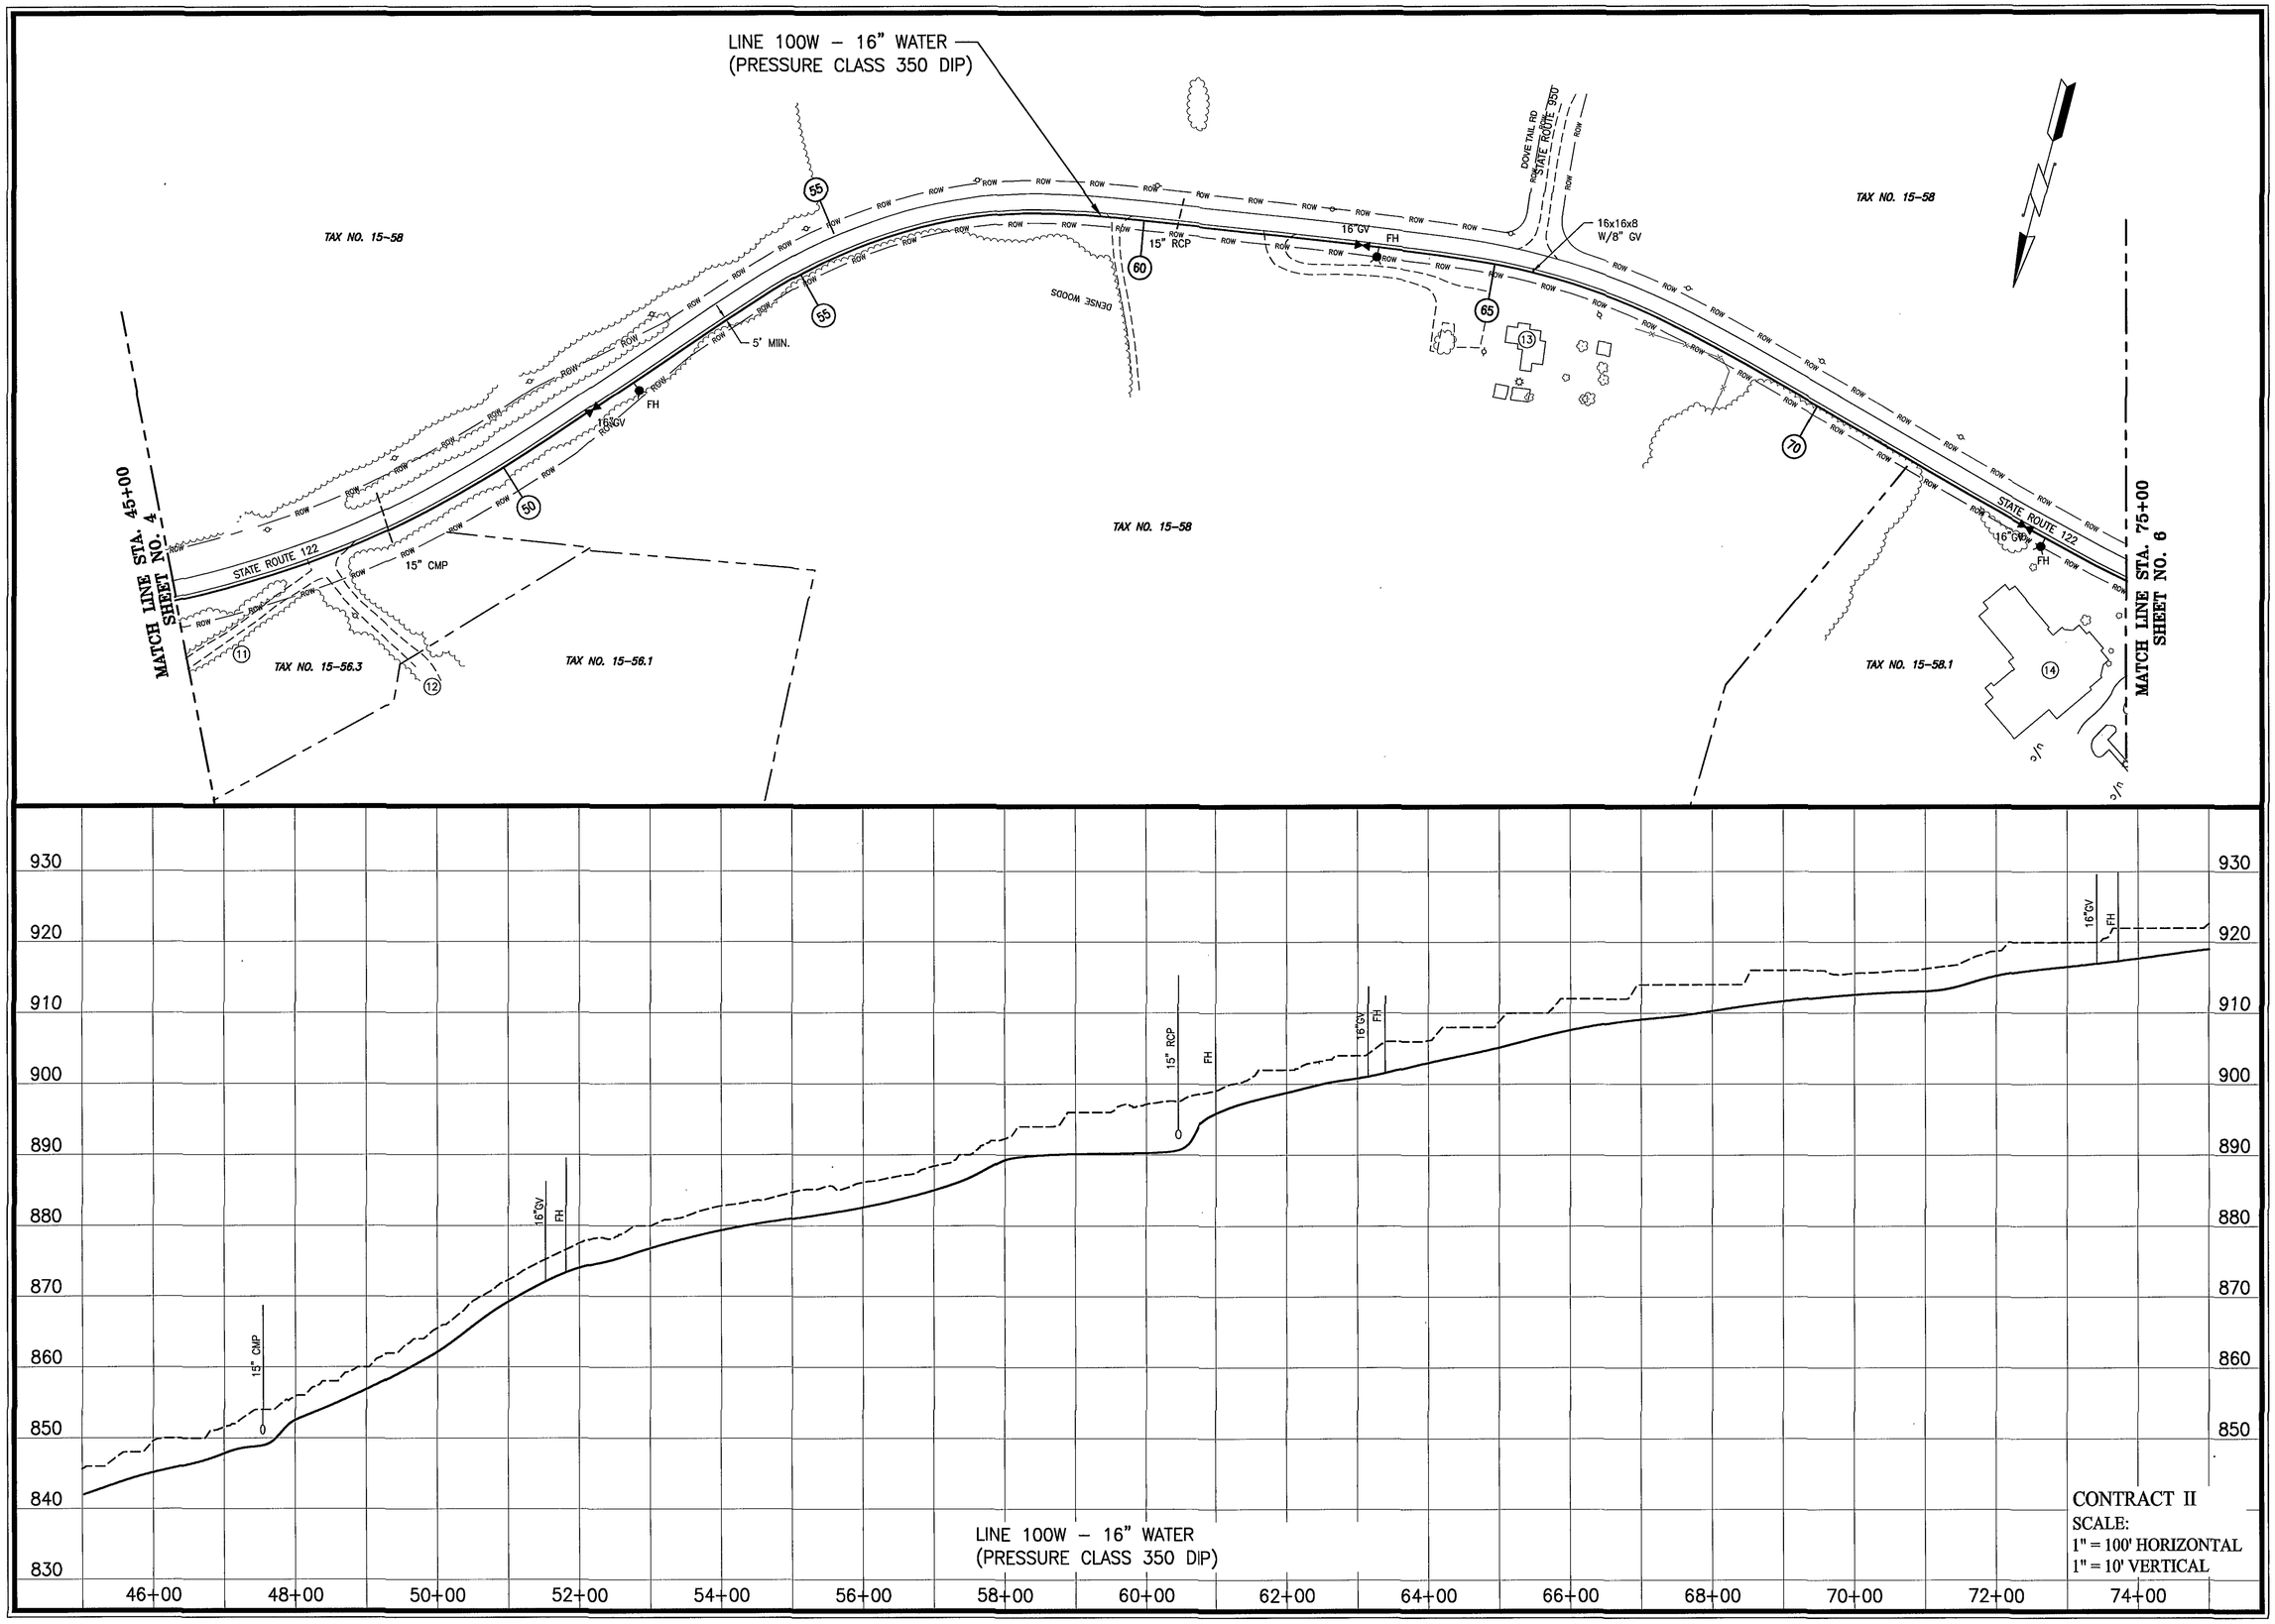

COMMONWEALTH OF VIRGINIA
GREGORY H. HURST
No. 020700
12/2/06
PROFESSIONAL ENGINEER

Thompson +Litton
Engineers
Architects
Planners

STATE ROUTE 122/BURNT CHIMNEY/SMITH MOUNTAIN LAKE
WATER DISTRIBUTION SYSTEM PROJECT
PHASE I
FOR THE
FRANKLIN COUNTY BOARD OF SUPERVISORS

PLAN & PROFILE – LINE 100W

No.	Date	Revision
	07/31/03	REVIEW DOCUMENTS ISSUED
	01/27/04	FINAL DOCUMENTS ISSUED
	04/04/04	BID DOCUMENTS ISSUED
	08/02/04	CONSTRUCTION DOCUMENTS ISSUED
	12/02/05	RECORD DOCUMENTS ISSUED

Designed:
Drawn:
Checked:
Date: JULY, 2003

Project No.
7363-03

Sheet No.
5