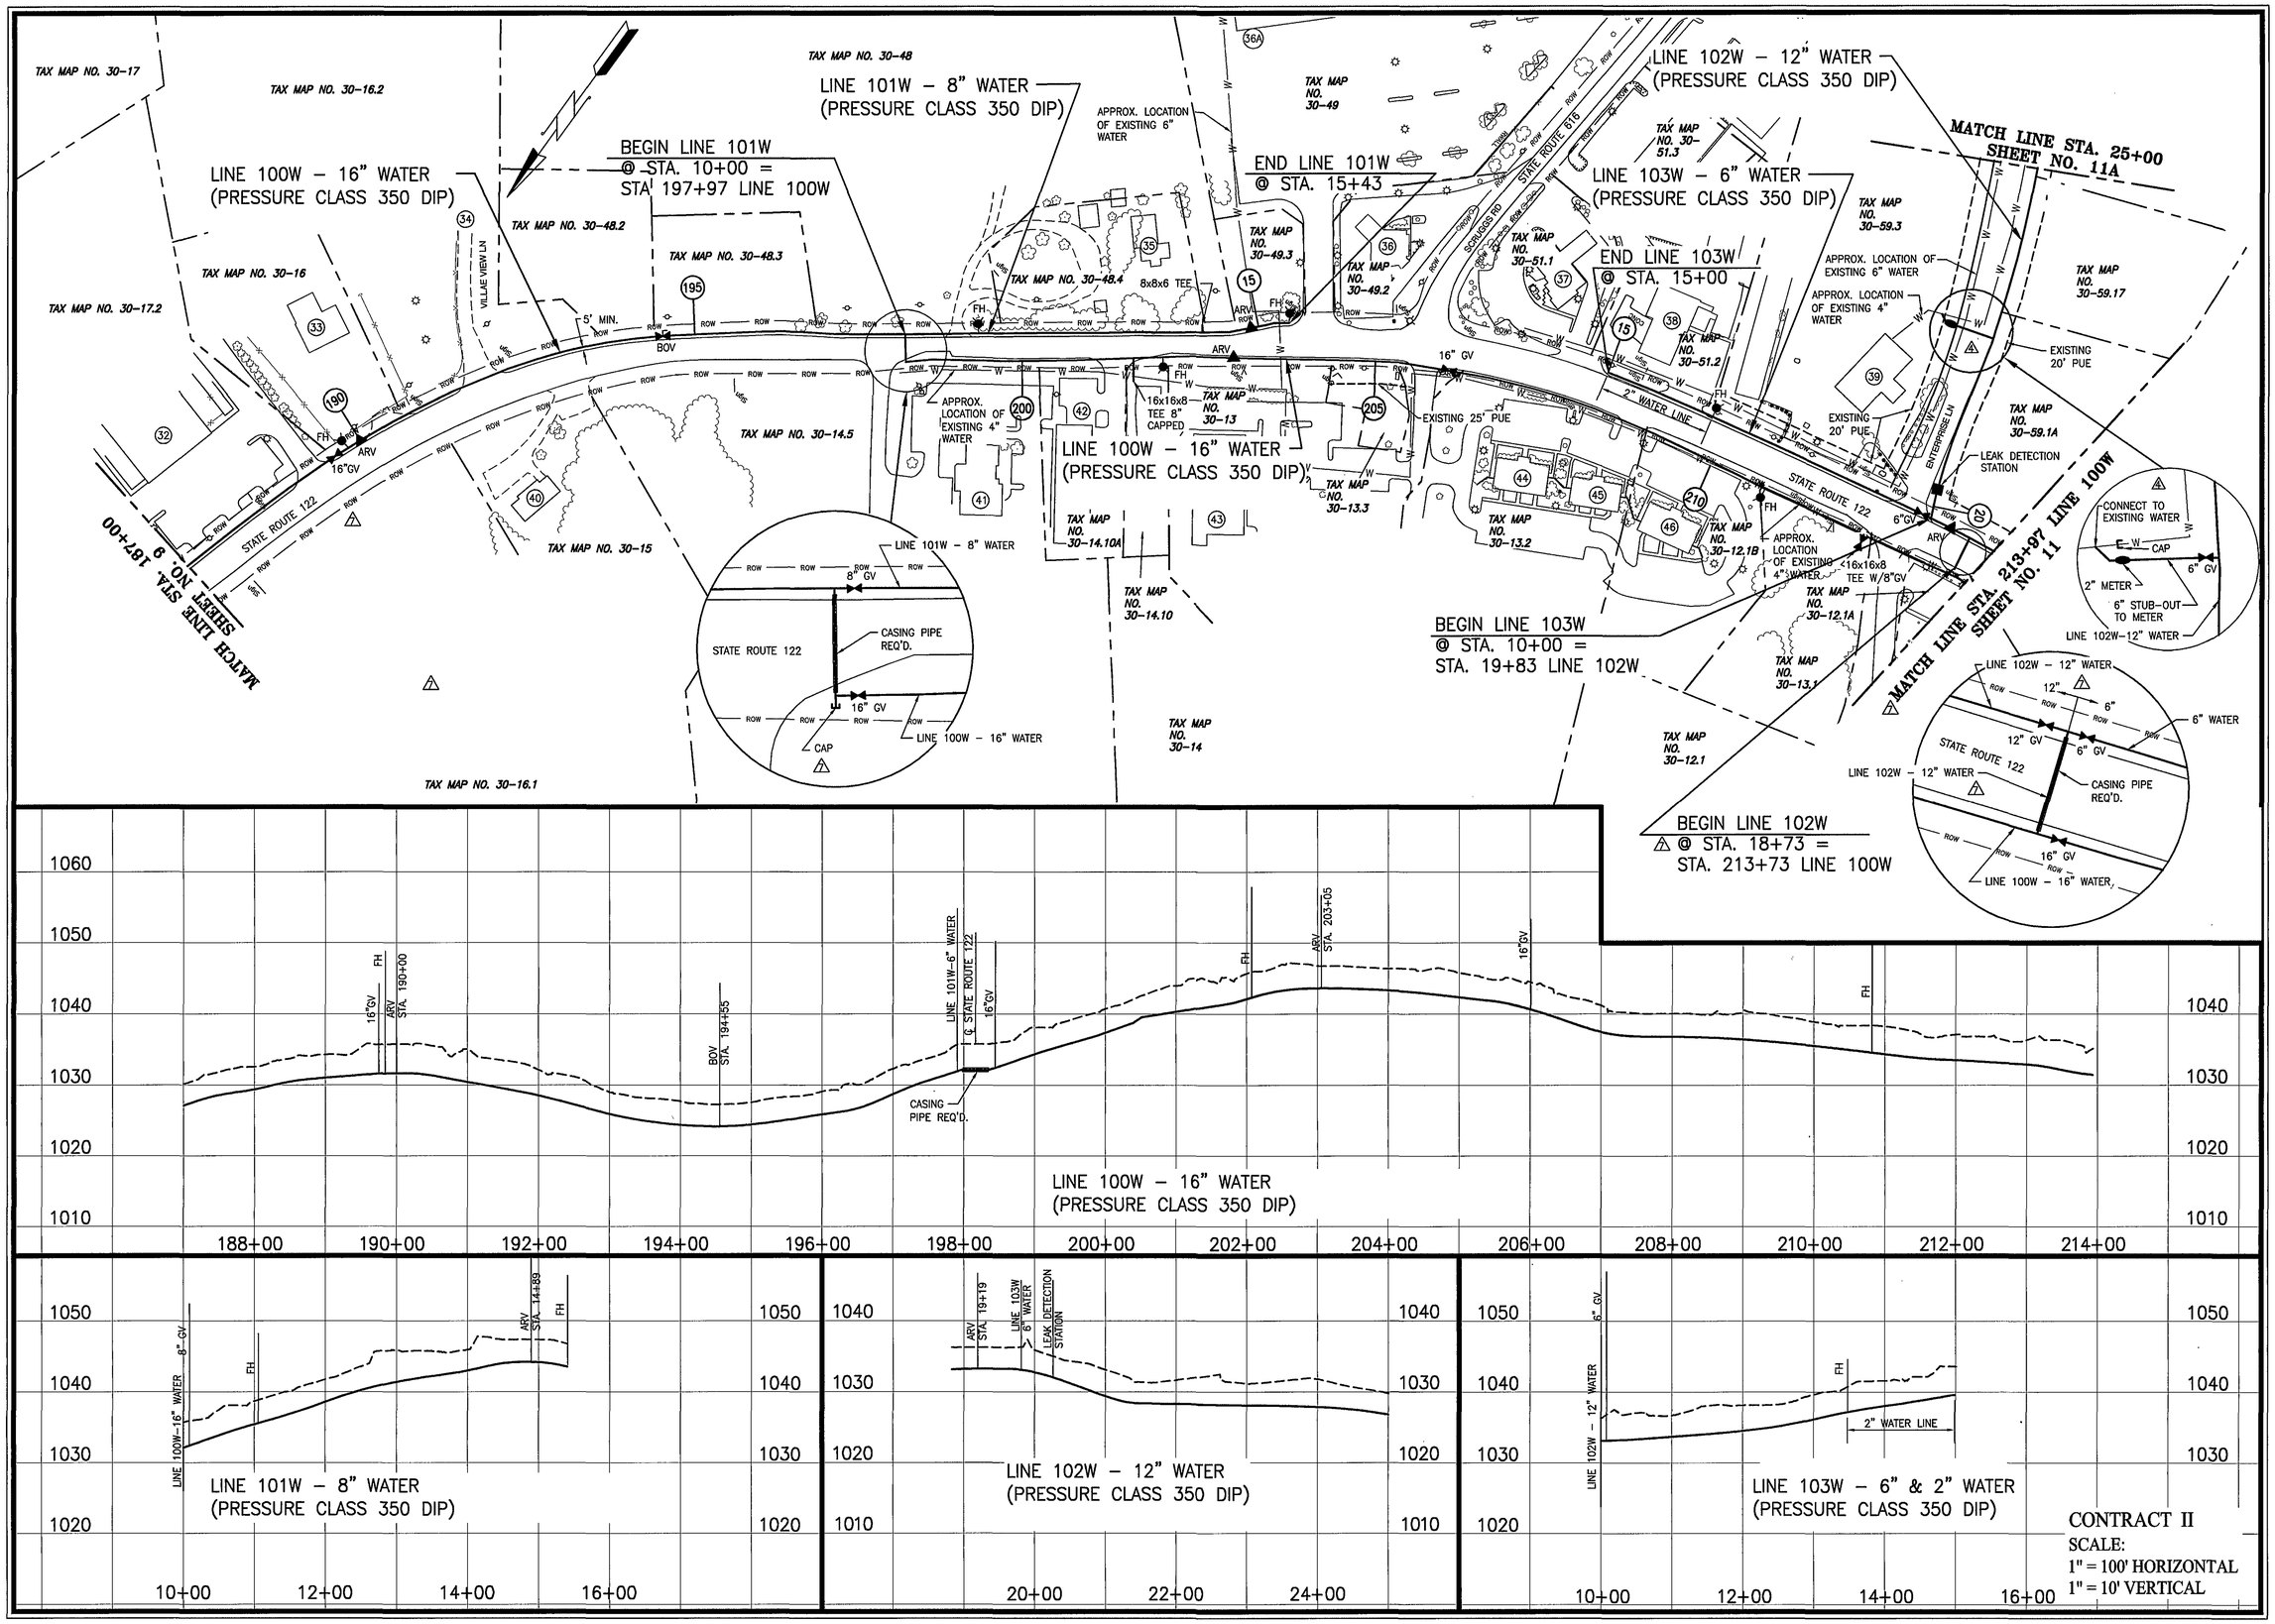

COMMONWEALTH OF VIRGINIA
GREGORY H. HURST
No. 031700
12-06
PROFESSIONAL ENGINEER

Thompson +Litton
Engineers
Architects
Planners

STATE ROUTE 122/BURNT CHIMNEY/SMITH MOUNTAIN LAKE
WATER DISTRIBUTION SYSTEM PROJECT
PHASE I
FOR THE
FRANKLIN COUNTY BOARD OF SUPERVISORS

PLAN & PROFILE – LINES 100W, 101W, 102W & 103W

No.	Date	Revision
	07/31/03	REVIEW DOCUMENTS ISSUED
	01/27/04	FINAL DOCUMENTS ISSUED
	04/04/04	BID DOCUMENTS ISSUED
1	05/24/04	ADDENDUM NO.2
2	09/12/04	ADDENDUM NO.4 DOCUMENTS ISSUED
3	12/17/04	LINE 100W PLAN REVISIONS
4	12/02/05	RECORD DOCUMENTS ISSUED

Designed:
Drawn:
Checked:
Date: JULY, 2003

Project No.
7363-03

Sheet No.
10