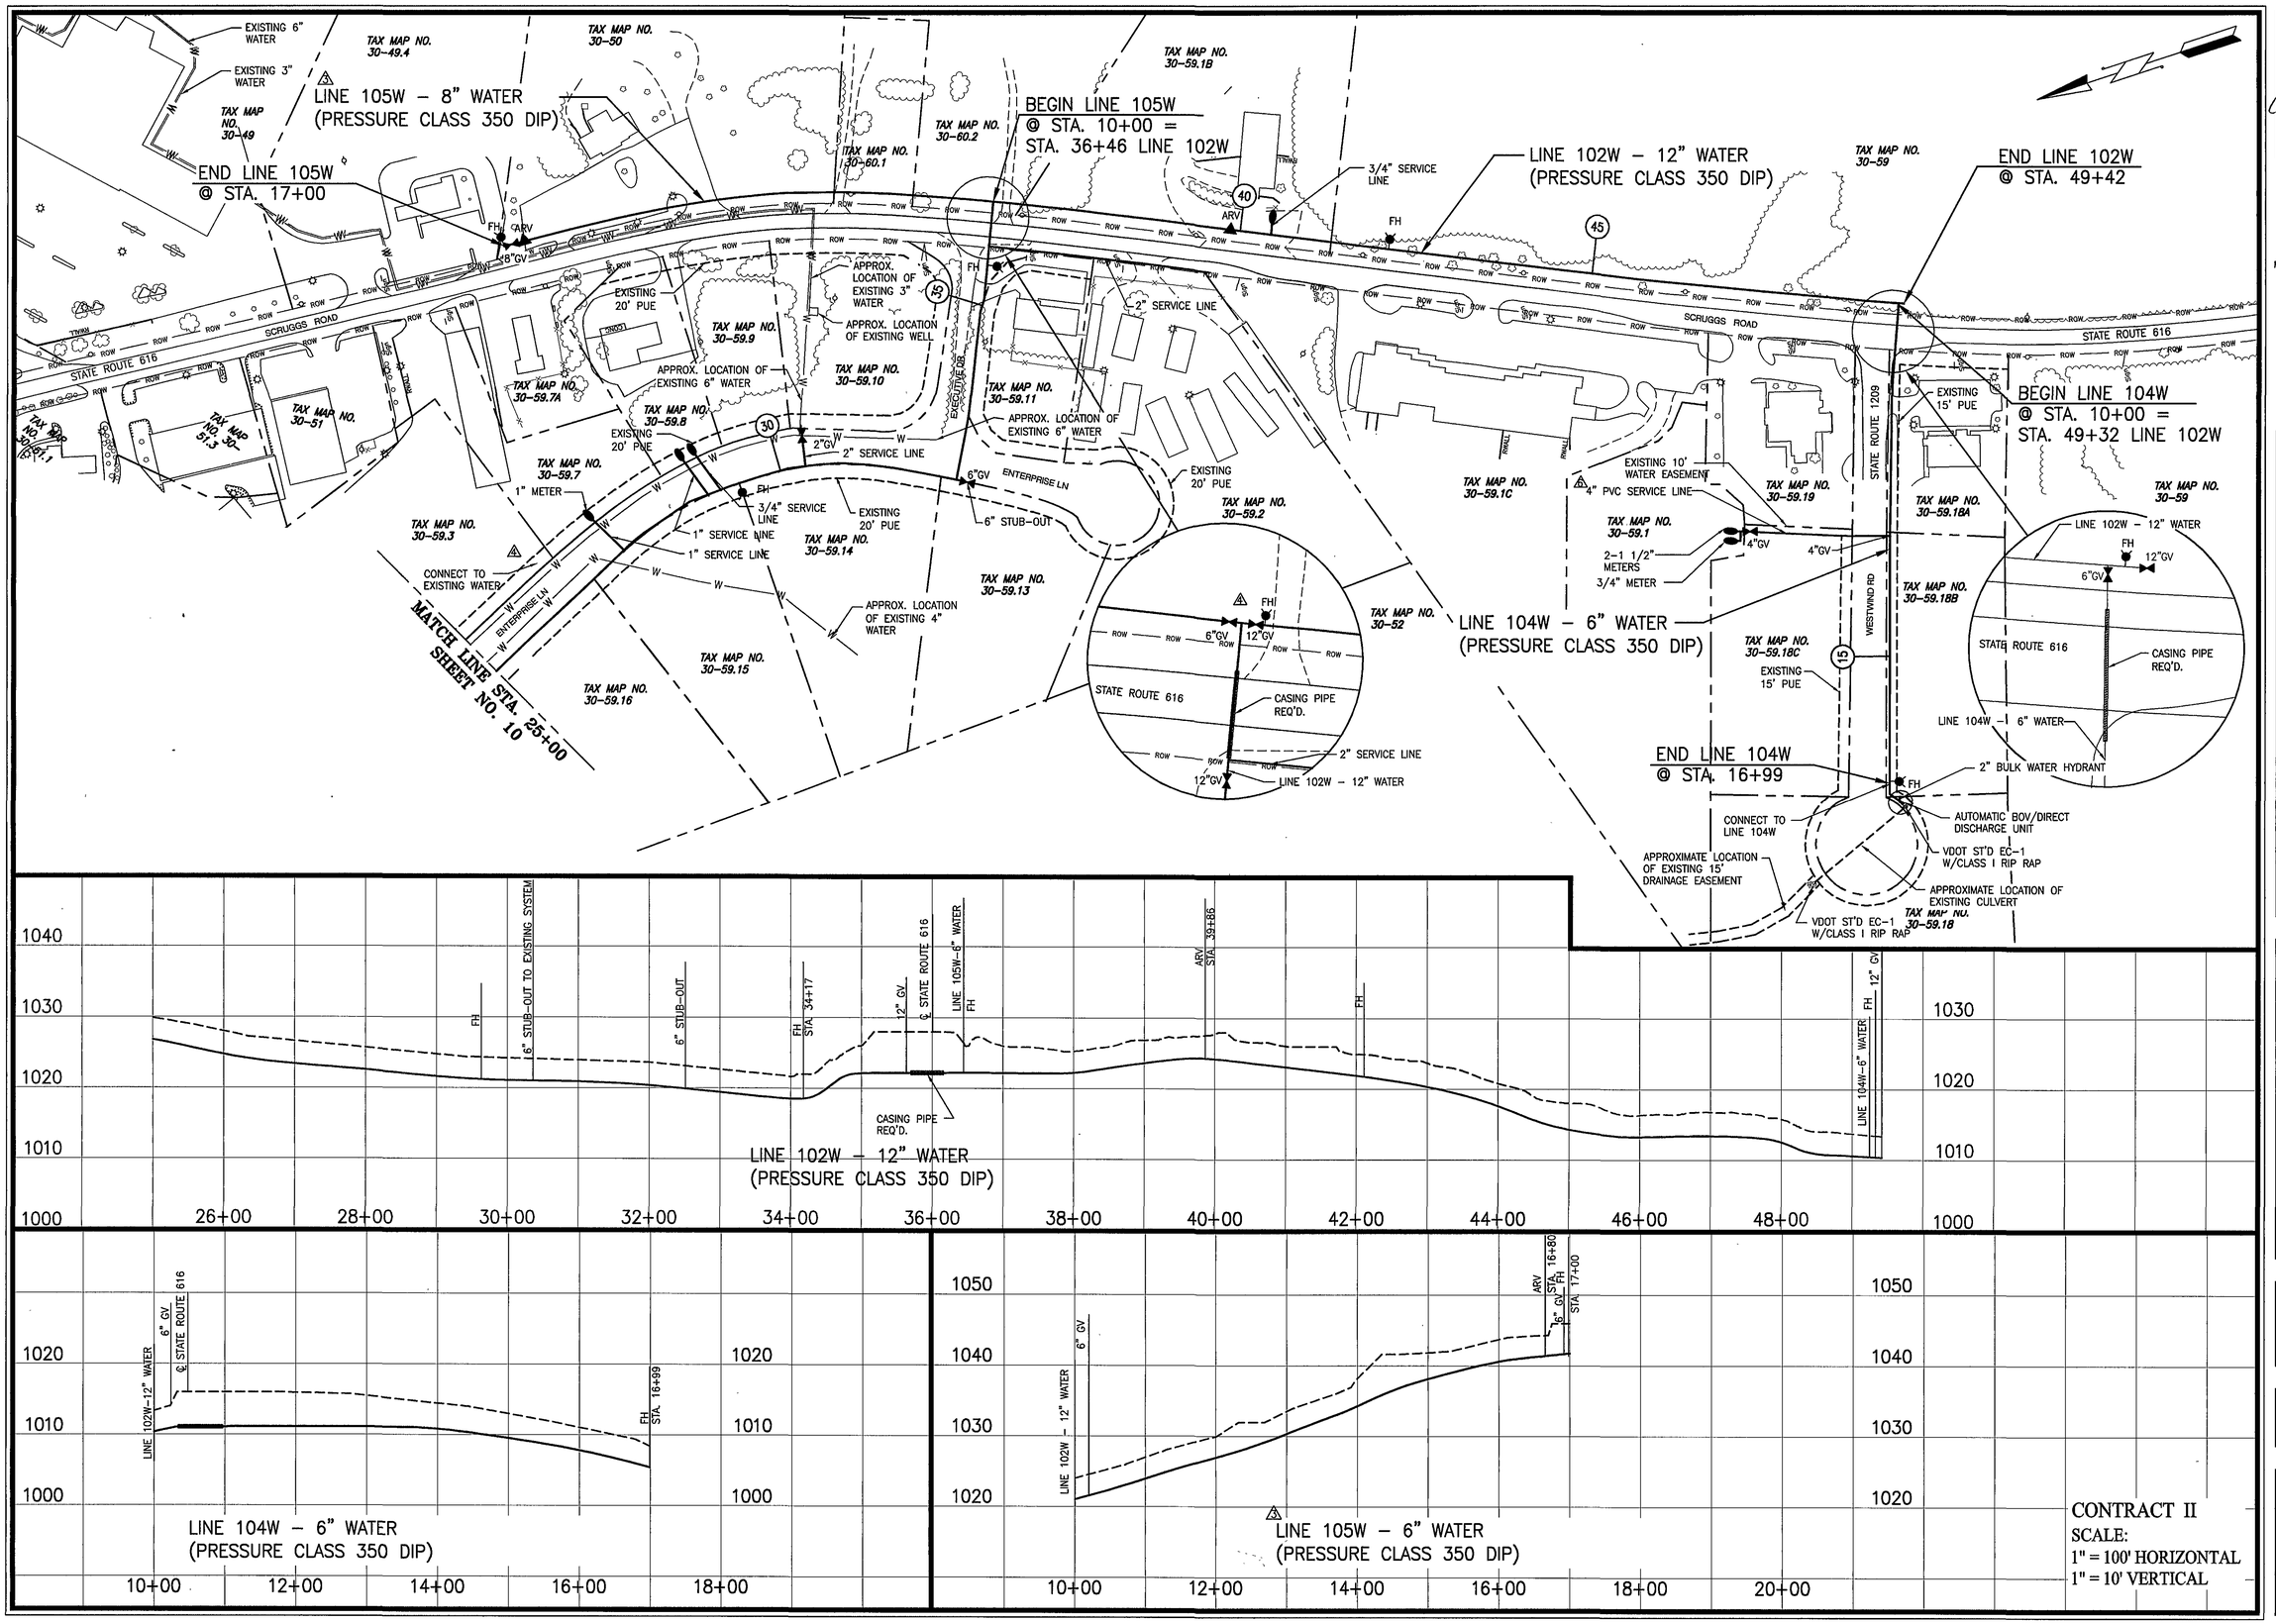

CONTRACT II
SCALE:
1" = 100' HORIZONTAL
1" = 10' VERTICAL

COMMONWEALTH OF VIRGINIA
GREGORY H. HURST
No. 031700
12/06
PROFESSIONAL ENGINEER

Thompson +Litton
Engineers
Architects
Planners

STATE ROUTE 122/BURNT CHIMNEY/SMITH MOUNTAIN LAKE
WATER DISTRIBUTION SYSTEM PROJECT
PHASE I
FOR THE
FRANKLIN COUNTY BOARD OF SUPERVISORS

PLAN & PROFILE – LINES 102W, 104W & 105W

No.	Date	Revision
	07/31/03	REVIEW DOCUMENTS ISSUED
	01/27/04	FINAL DOCUMENTS ISSUED
1	02/23/04	OWNER COMMENTS
2	04/04/04	BID DOCUMENTS ISSUED
3	06/04/04	ADDENDUM NO. 2
4	09/02/04	CONSTRUCTION DOCUMENTS ISSUED
5	12/15/04	SERVICE LINE REVISIONS
6	12/02/05	RECORD DOCUMENTS ISSUED

Designed:
Drawn:
Checked:
Date: JULY, 2003

Project No.
7363-03

Sheet No.
11A