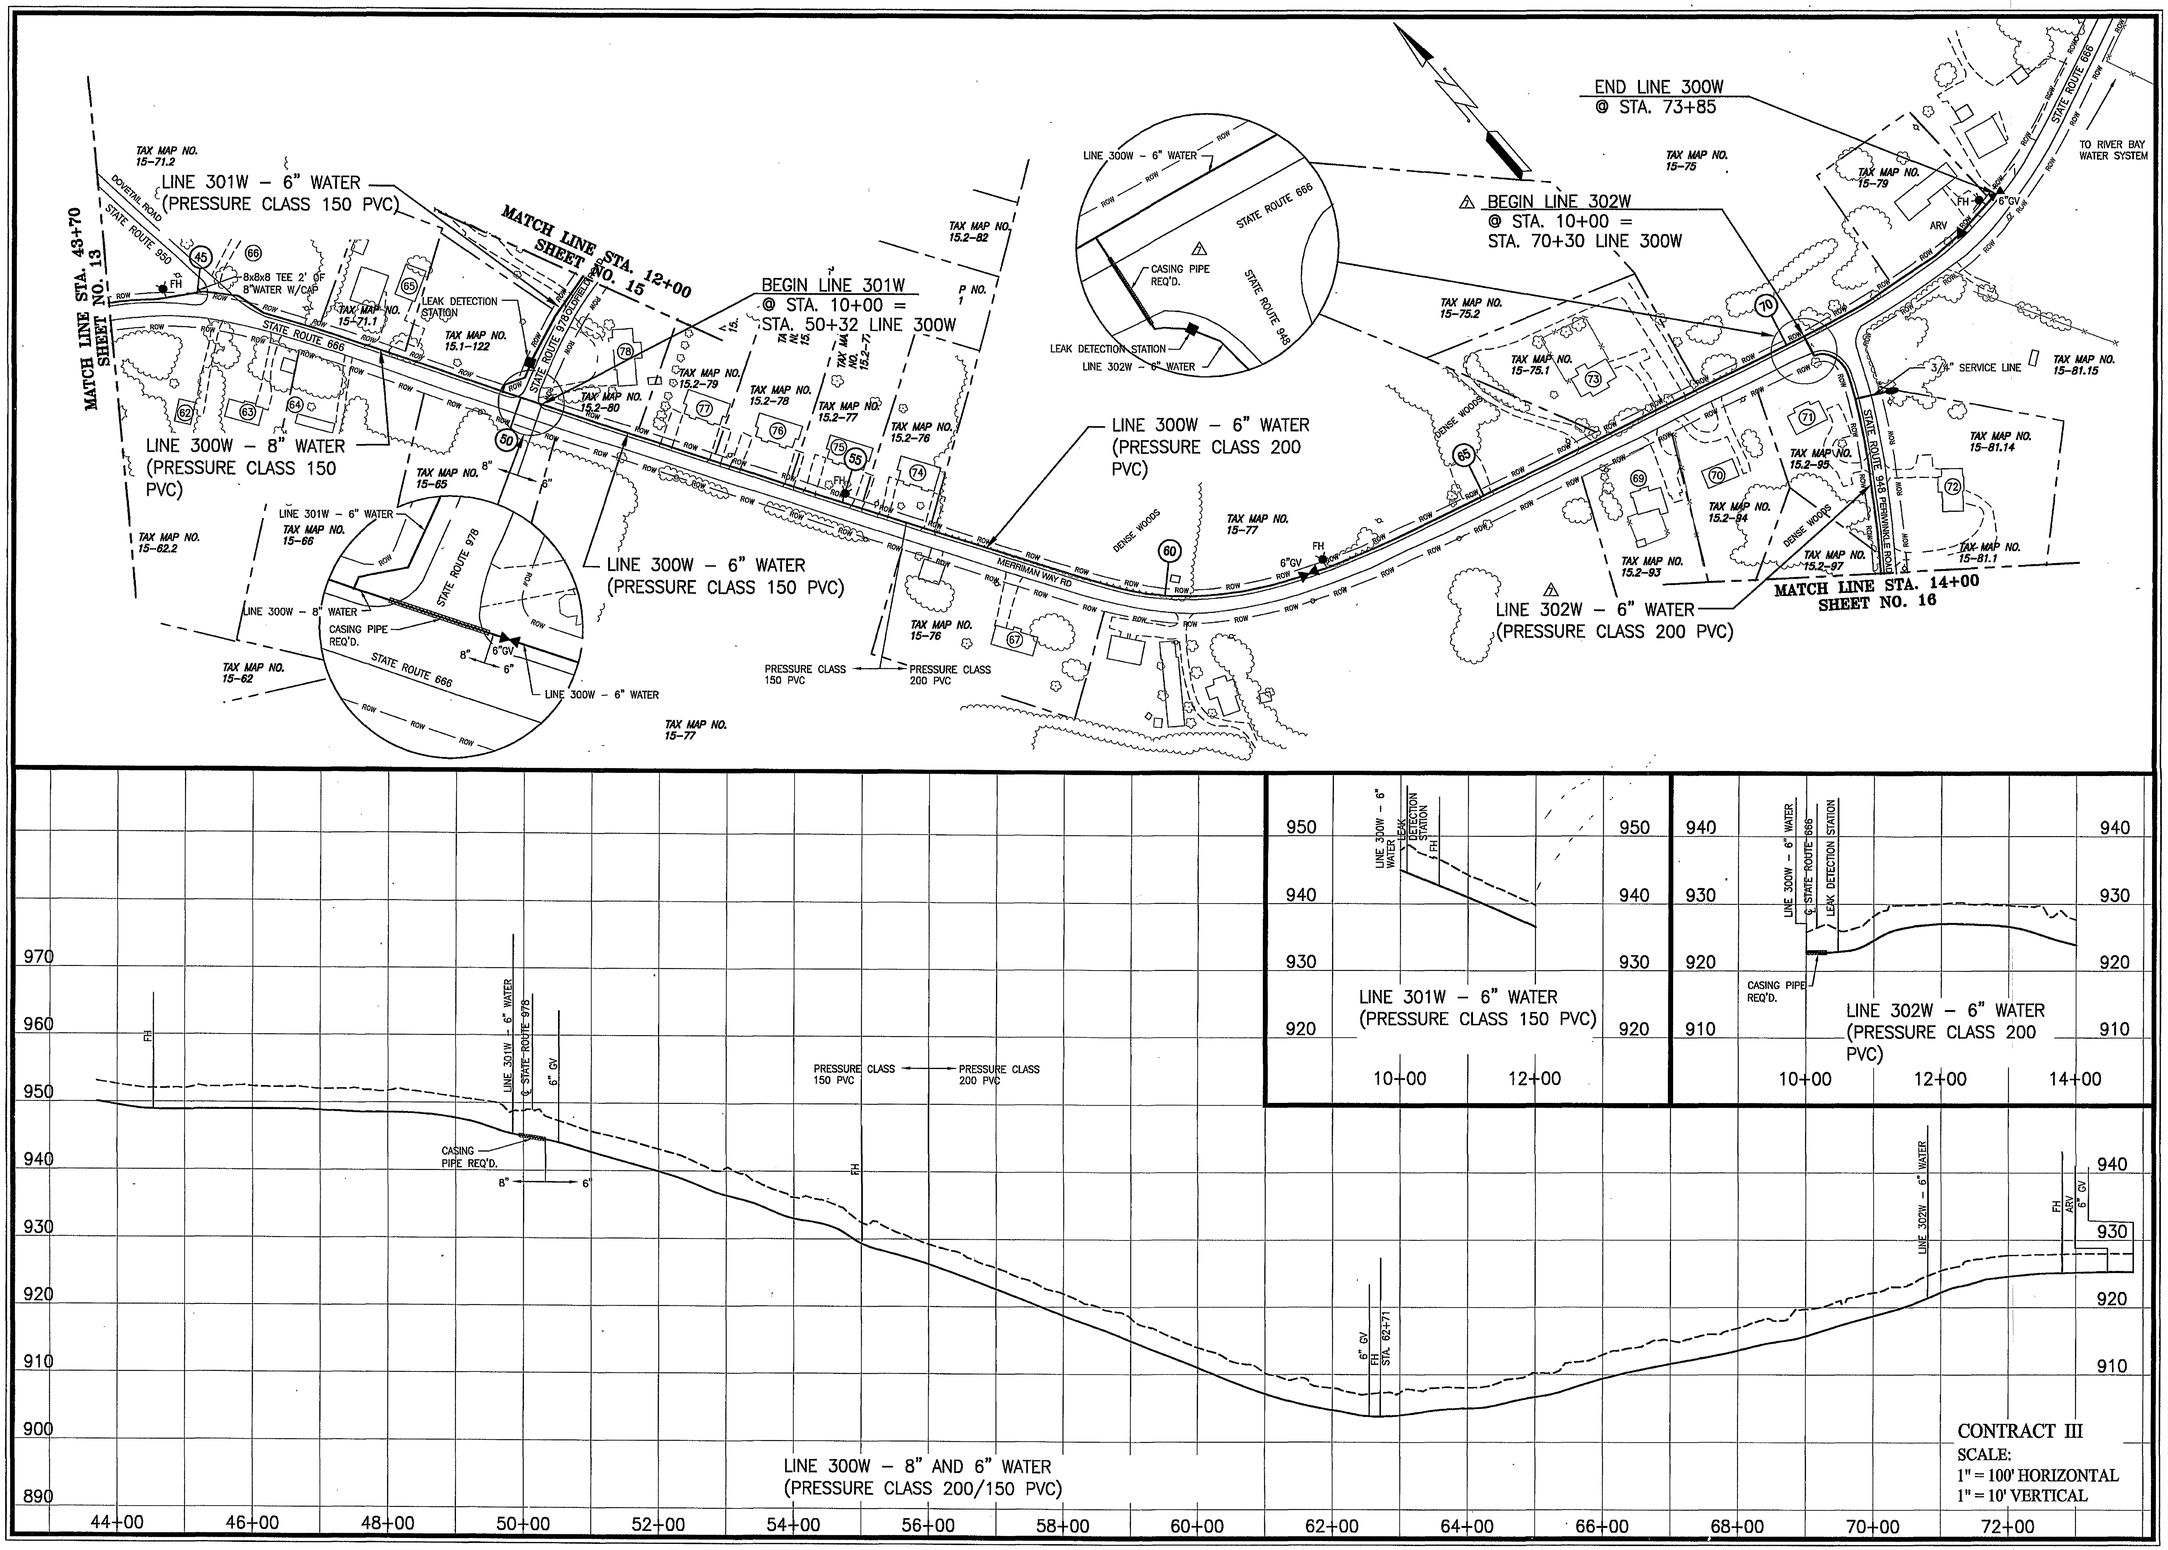

COMMONWEALTH OF VIRGINIA
GREGORY H. HURST
No. 037700
12/06
PROFESSIONAL ENGINEER

Thompson +Litton
Engineers
Architects
Planners

STATE ROUTE 122/BURNT CHIMNEY/SMITH MOUNTAIN LAKE
WATER DISTRIBUTION SYSTEM PROJECT
PHASE I
FOR THE
FRANKLIN COUNTY BOARD OF SUPERVISORS

PLAN & PROFILE – LINE 300W, 301W & 302W

No.	Date	Revision
	07/31/03	REVIEW DOCUMENTS ISSUED
	01/27/04	FINAL DOCUMENTS ISSUED
	04/04/04	BID DOCUMENTS ISSUED
1	12/17/04	LINE 302W PLAN REVISIONS
	12/02/05	RECORD DOCUMENTS ISSUED

Designed:
Drawn: JJR
Checked:
Date: JULY, 2003

Project No.
7363–03

Sheet No.
14