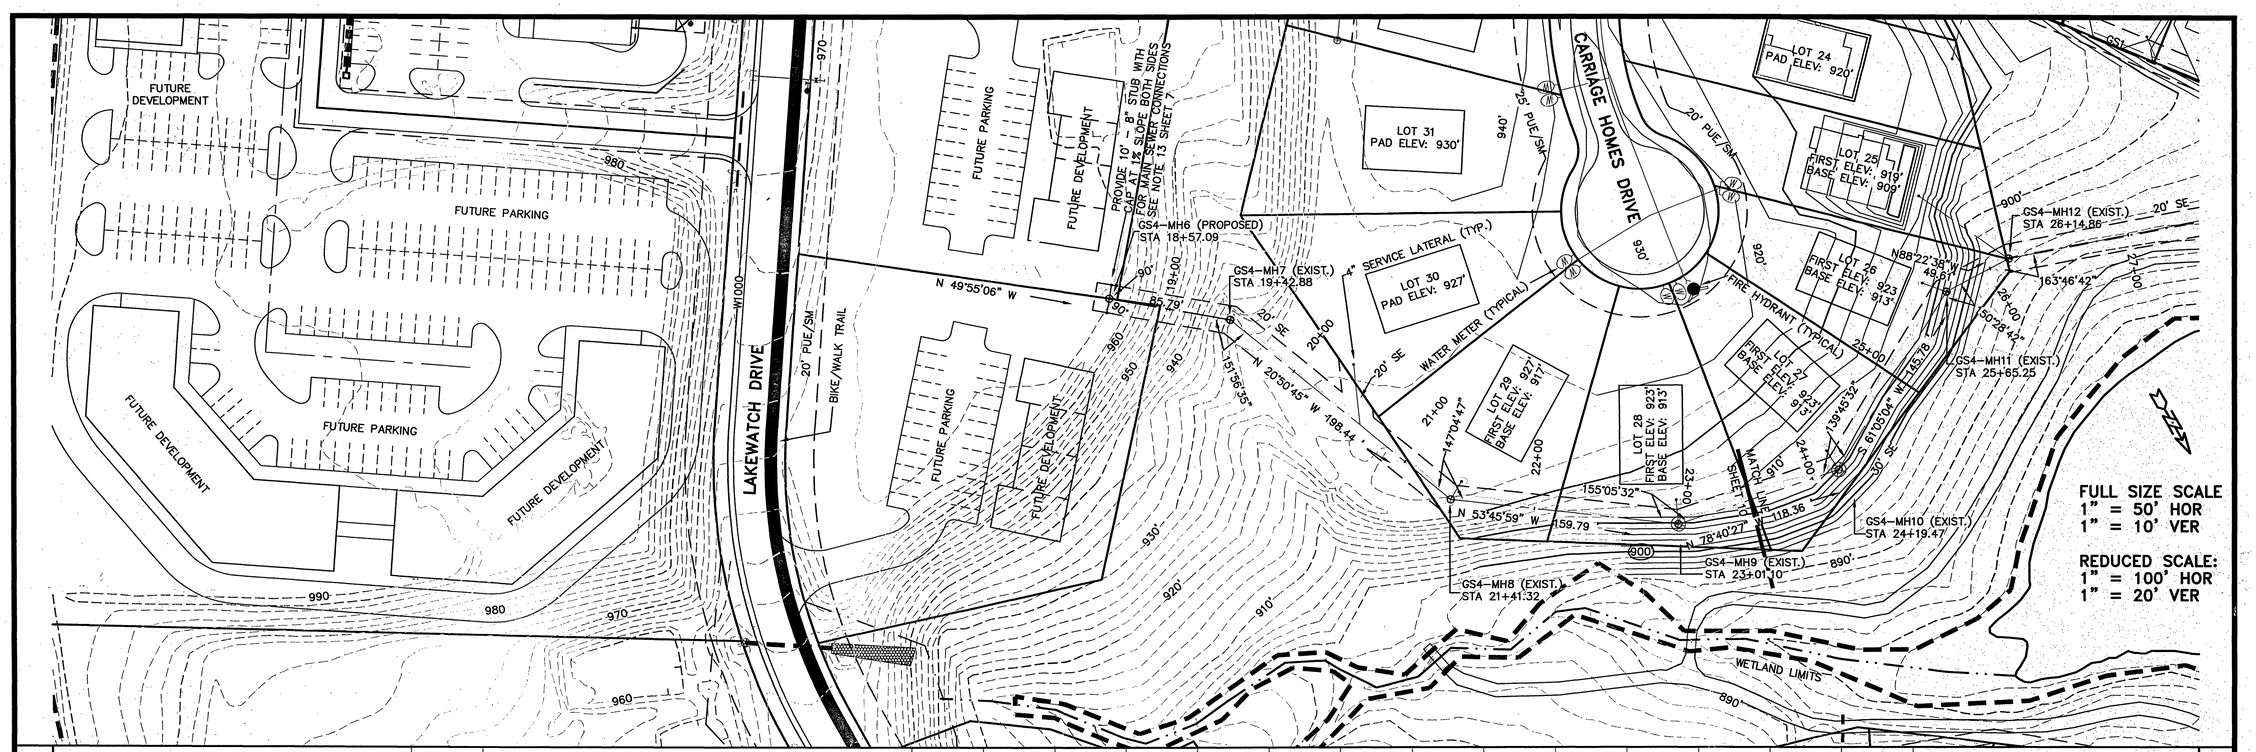

1. PLAN AND PROFILE SHEETS PREPARED BY PHILIP W. NESTER, P. O. BOX 827, ROCKY MOUNT, VIRGINIA, 24151 PH: 540-483-3582.
2. SEWER LINE DESIGNED PER FRANKLIN COUNTY CODE CHAPTER 22 AND INCLUDES A REVISION TO GRAVITY SEWER 4, NEW GRAVITY SEWER 5, NEW GRAVITY SEWER 6, CAPACITY ANALYSIS FOR FUTURE GRAVITY SEWER 8, AND CAPACITY ANALYSIS FOR FUTURE GRAVITY SEWER 9 AS PROVIDED BY STONE ENGINEERING, 180 AMT TECH DRIVE, ROCKY MOUNT, VA 24151, PHONE 540-483-0078.
3. SEE ATTACHED DETAIL SHEET 8 OF 8 AND ATTACHED SPECIFICATION SHEET 7 OF 8.
4. ALL SEWER SYSTEM INSTALLATION SHALL CONFORM TO FRANKLIN COUNTY'S CHAPTER 22 UTILITY REGULATIONS.

LEGEND

- SURVEYED PROPERTY LINE
- DEED LINE
- 10' CONTOUR (EXISTING)
- 2' CONTOUR (EXISTING)
- 10' CONTOUR (PROPOSED)
- 2' CONTOUR (PROPOSED)
- PUE DENOTES PUBLIC UTILITY EASEMENT
- SE DENOTES SEWER EASEMENT
- SM DENOTES SLOPE MAINTENANCE EASEMENT
- W1000 DENOTES WATERLINE 1000
- GS1 DENOTES GRAVITY SEWER 1

MANHOLE RIMS ARE TO BE FLUSH WITH EXISTING OR PROPOSED GROUND ELEVATIONS AS DETERMINED IN THE FIELD.

DECEMBER 11, 2008 REVISION:

CHANGE LABEL DESIGNATION FOR SEWER STUBS WITH CAP AT MANHOLE GS4-MH6 TO CLARIFY THAT 8" STUBS ARE FOR FUTURE SEWER MAIN CONNECTIONS.

COMMONWEALTH OF VIRGINIA
Philip W. Nester
PHILIP W. NESTER
Lic. No. 1398
DECEMBER 11, 2008
LAND SURVEYOR

GRAVITY SEWER 4 REVISION
AT
LAKEWATCH PLANTATION

PLANNED COMMERCIAL DEVELOPMENT
DEVELOPED BY: LAKE WATCH, L.L.C.
GILLS CREEK MAGISTERIAL DISTRICT
FRANKLIN COUNTY, VIRGINIA
JOB NO 21-04
NOVEMBER 20, 2008
REVISED DECEMBER 11, 2008
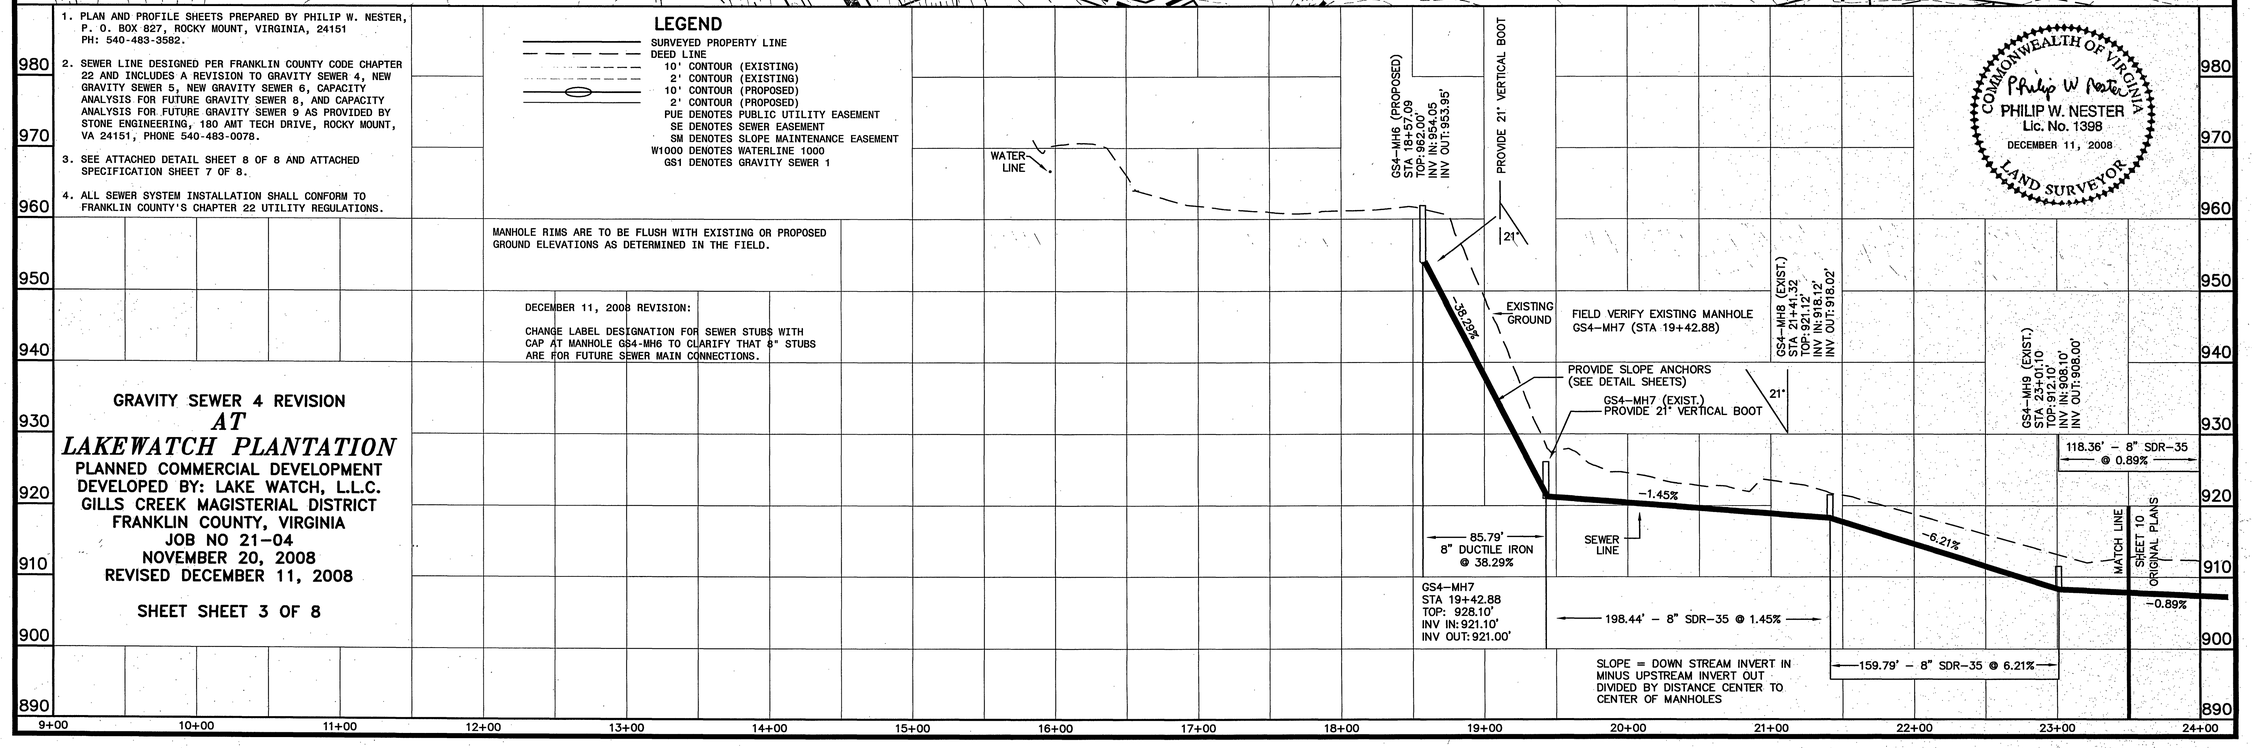
SHEET SHEET 3 OF 8