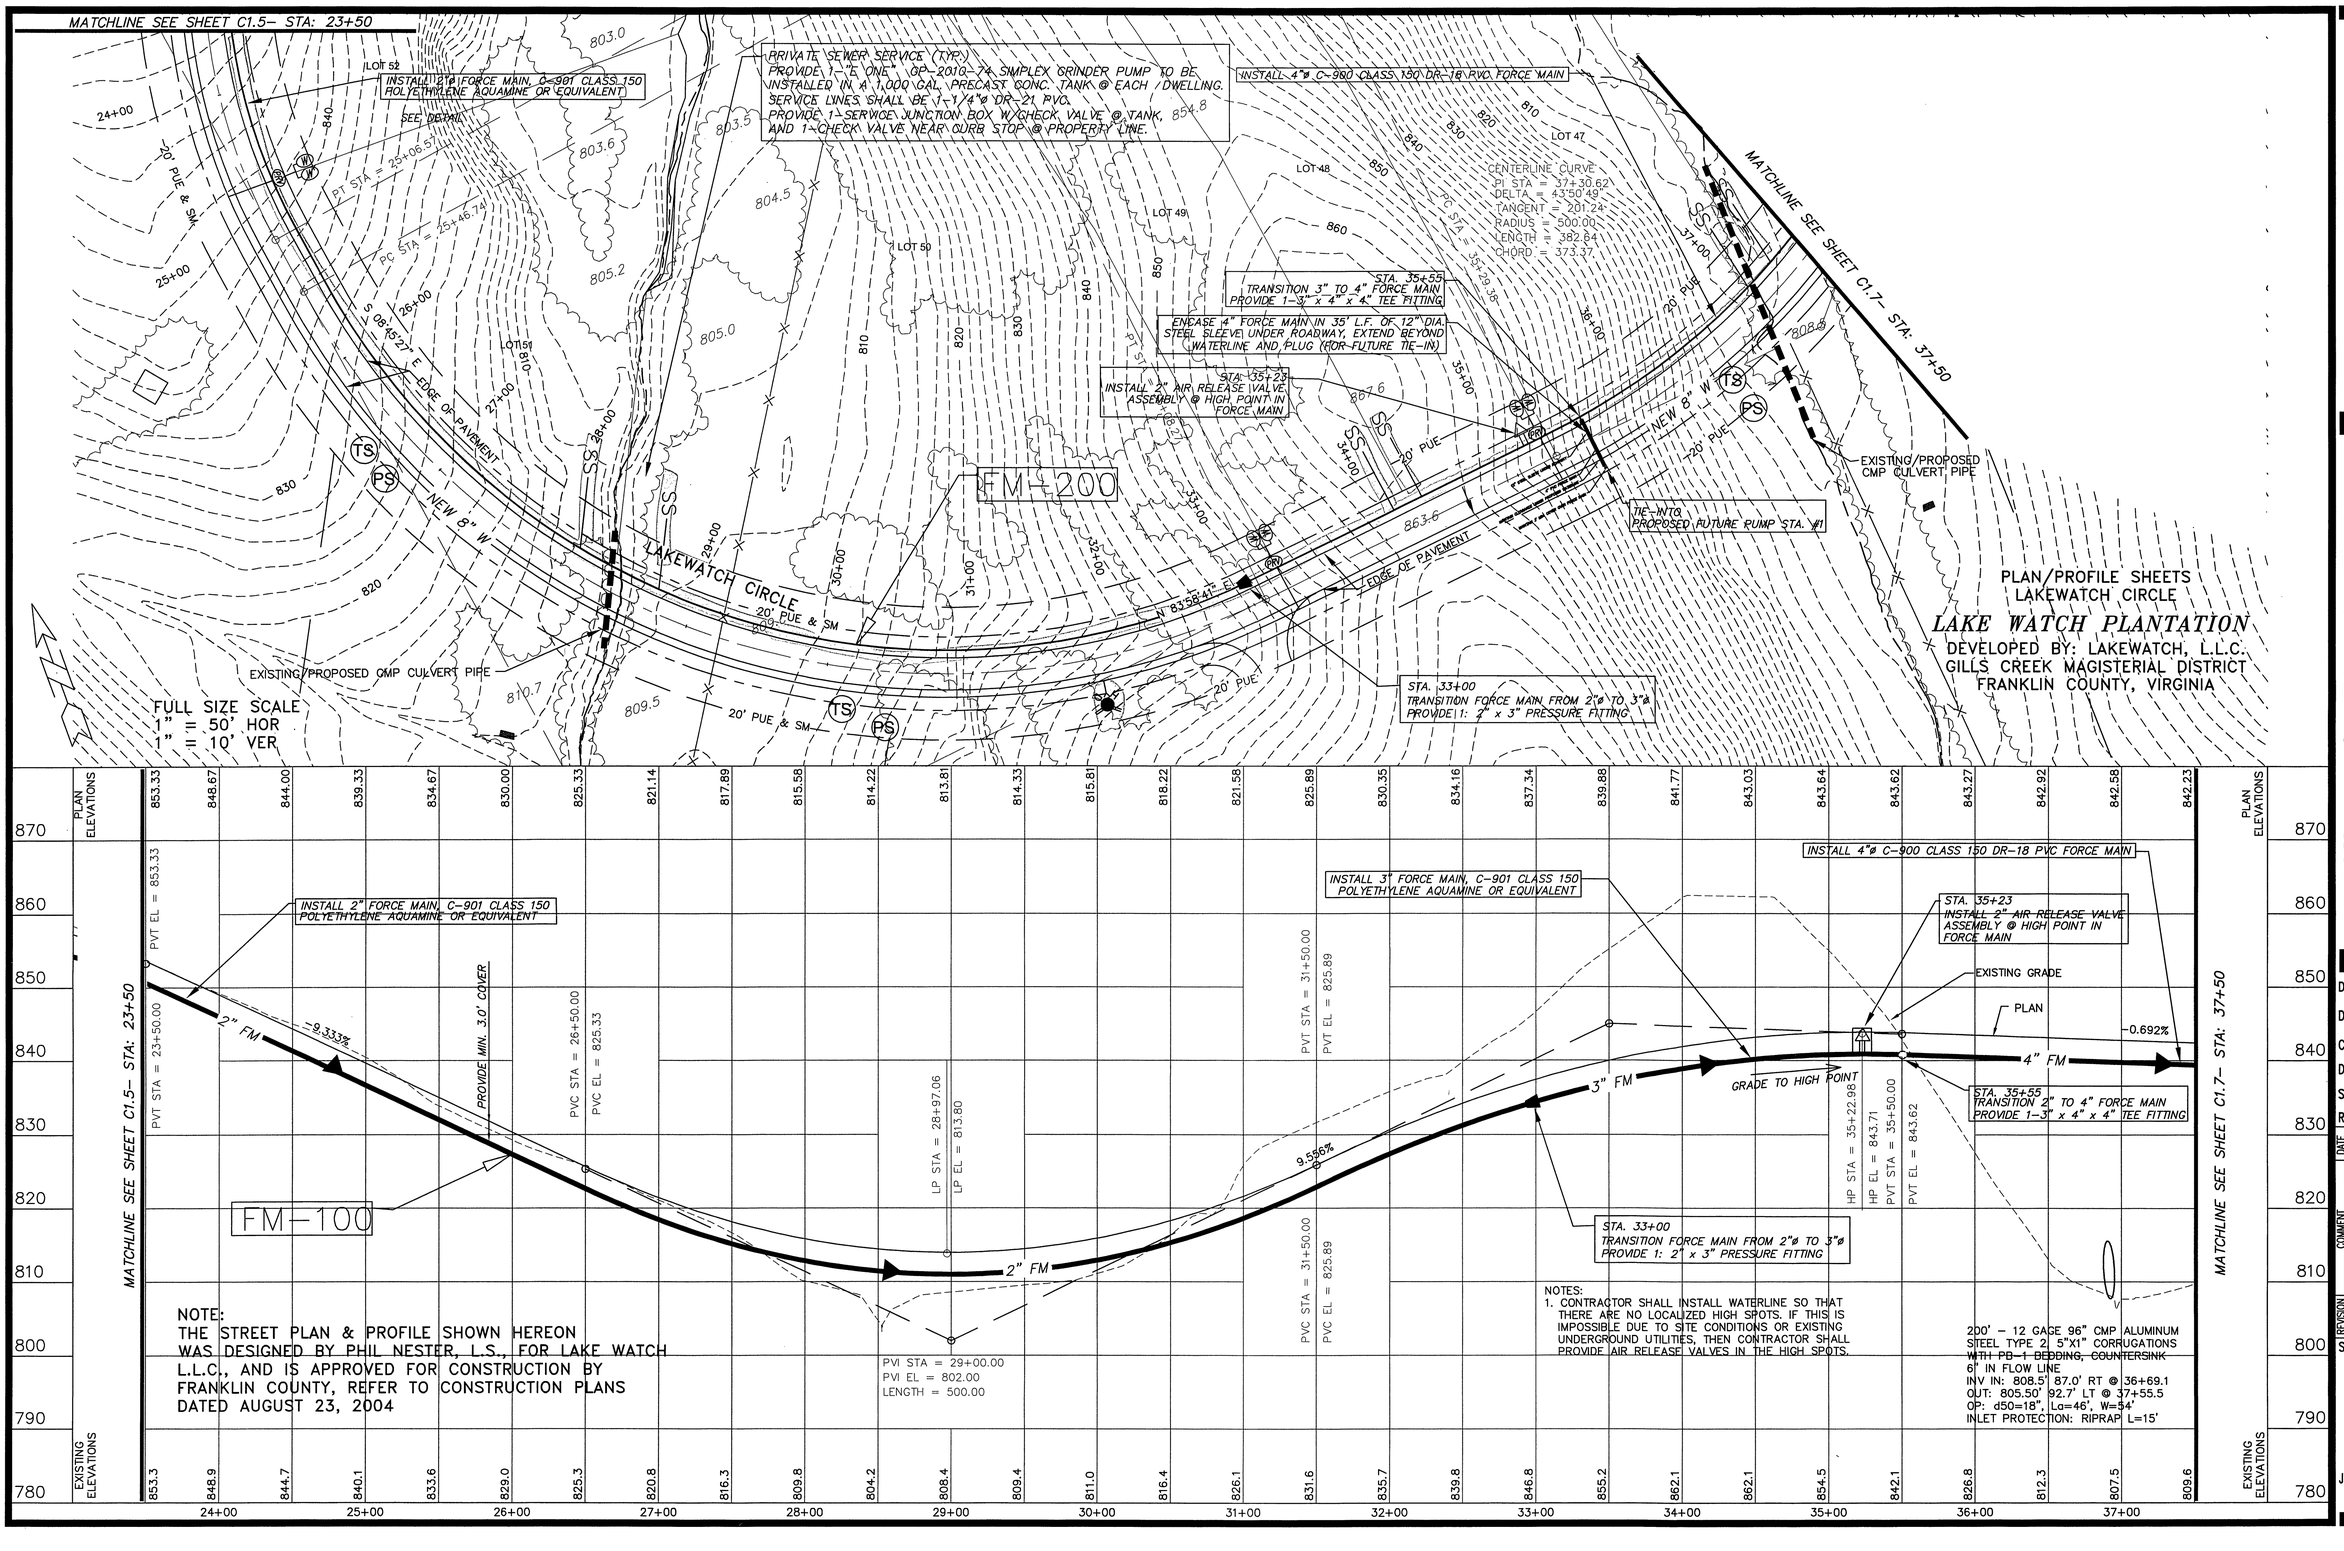

COMMONWEALTH OF VIRGINIA
DANIEL M. EARLY
No. 031787
01/26/06
PROFESSIONAL ENGINEER

ACS DESIGN
Engineering·Planning·Surveying
Construction Management
2203 Peters Creek Road, NW
Roanoke, Virginia 24017
Phone: 540 562 2345
Fax: 540 562 2344
Email: info@acsdesignllc.com
www.acsdesignllc.com

LAKEWATCH PLANTATION COMMUNITY SEWER SYSTEM PHASE 1 FRANKLIN COUNTY, VIRGINIA

DRAWN BY: C.E.K.
DESIGNED BY: C.E.K.
CHECKED BY:
DATE: JAN. 26, 2006
SCALE: AS SHOWN

REVISIONS

REVISION	COMMENT	DATE
1	E-ONE TANK NOTE UPDATE	12/20/05

SHEET No.
C1.6
FORCE MAIN FM-200 PLAN & PROFILES
JOB No. 05076