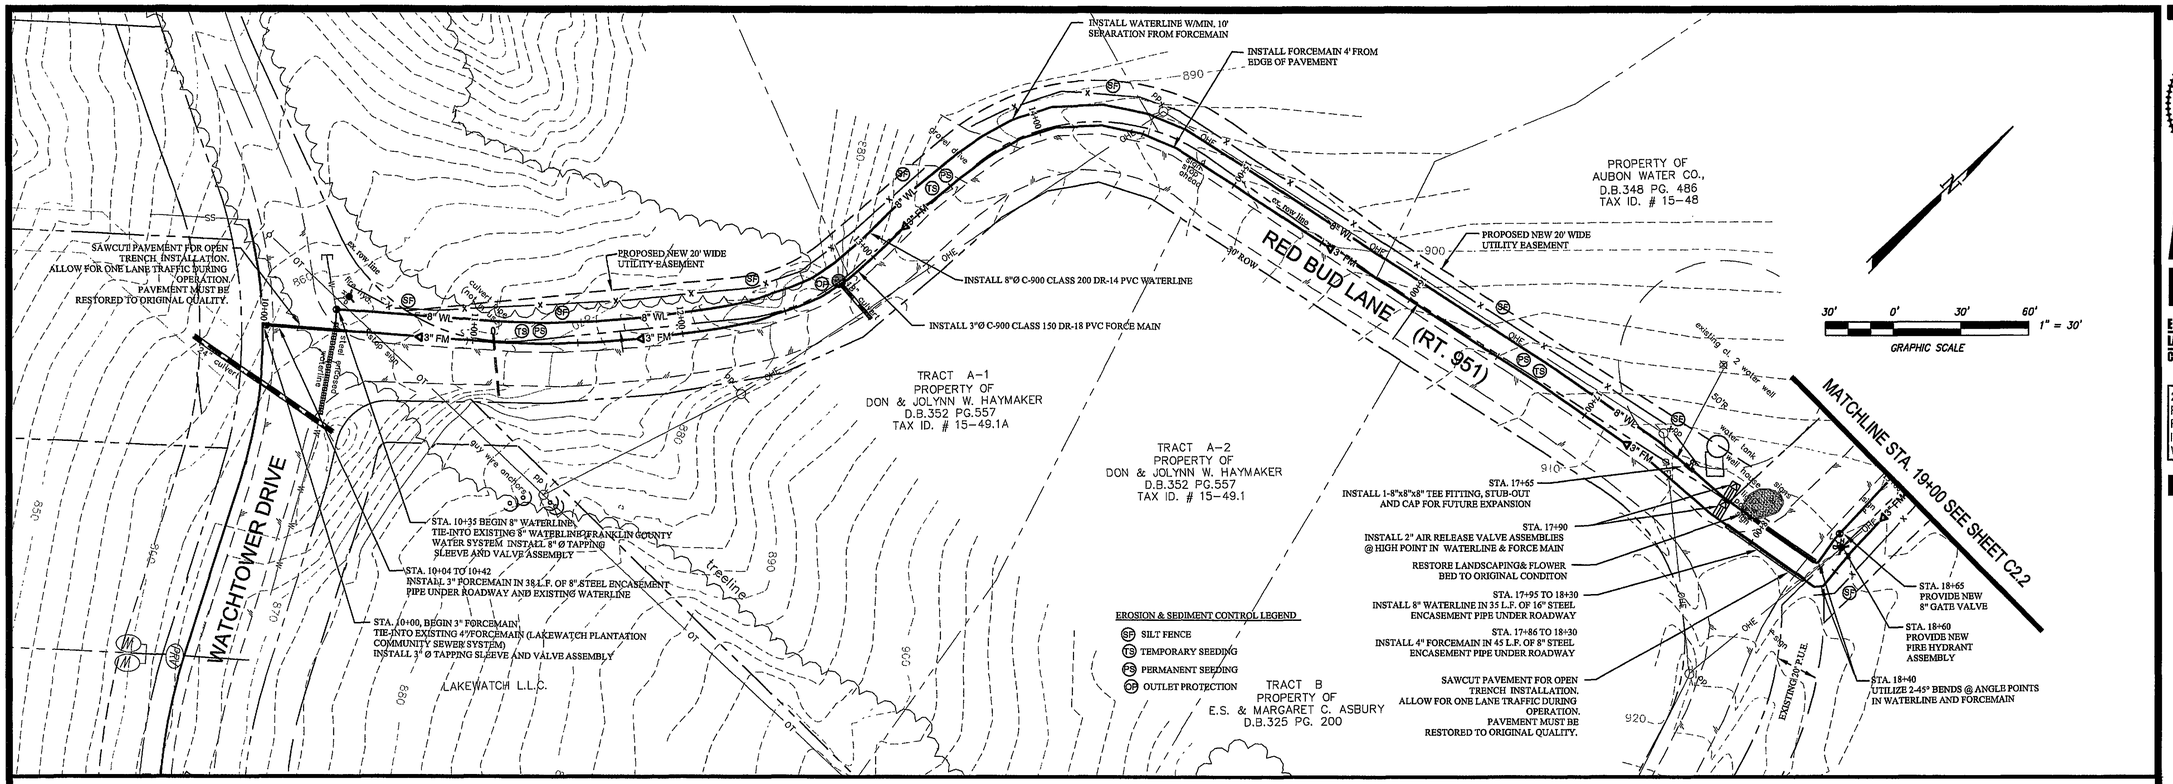

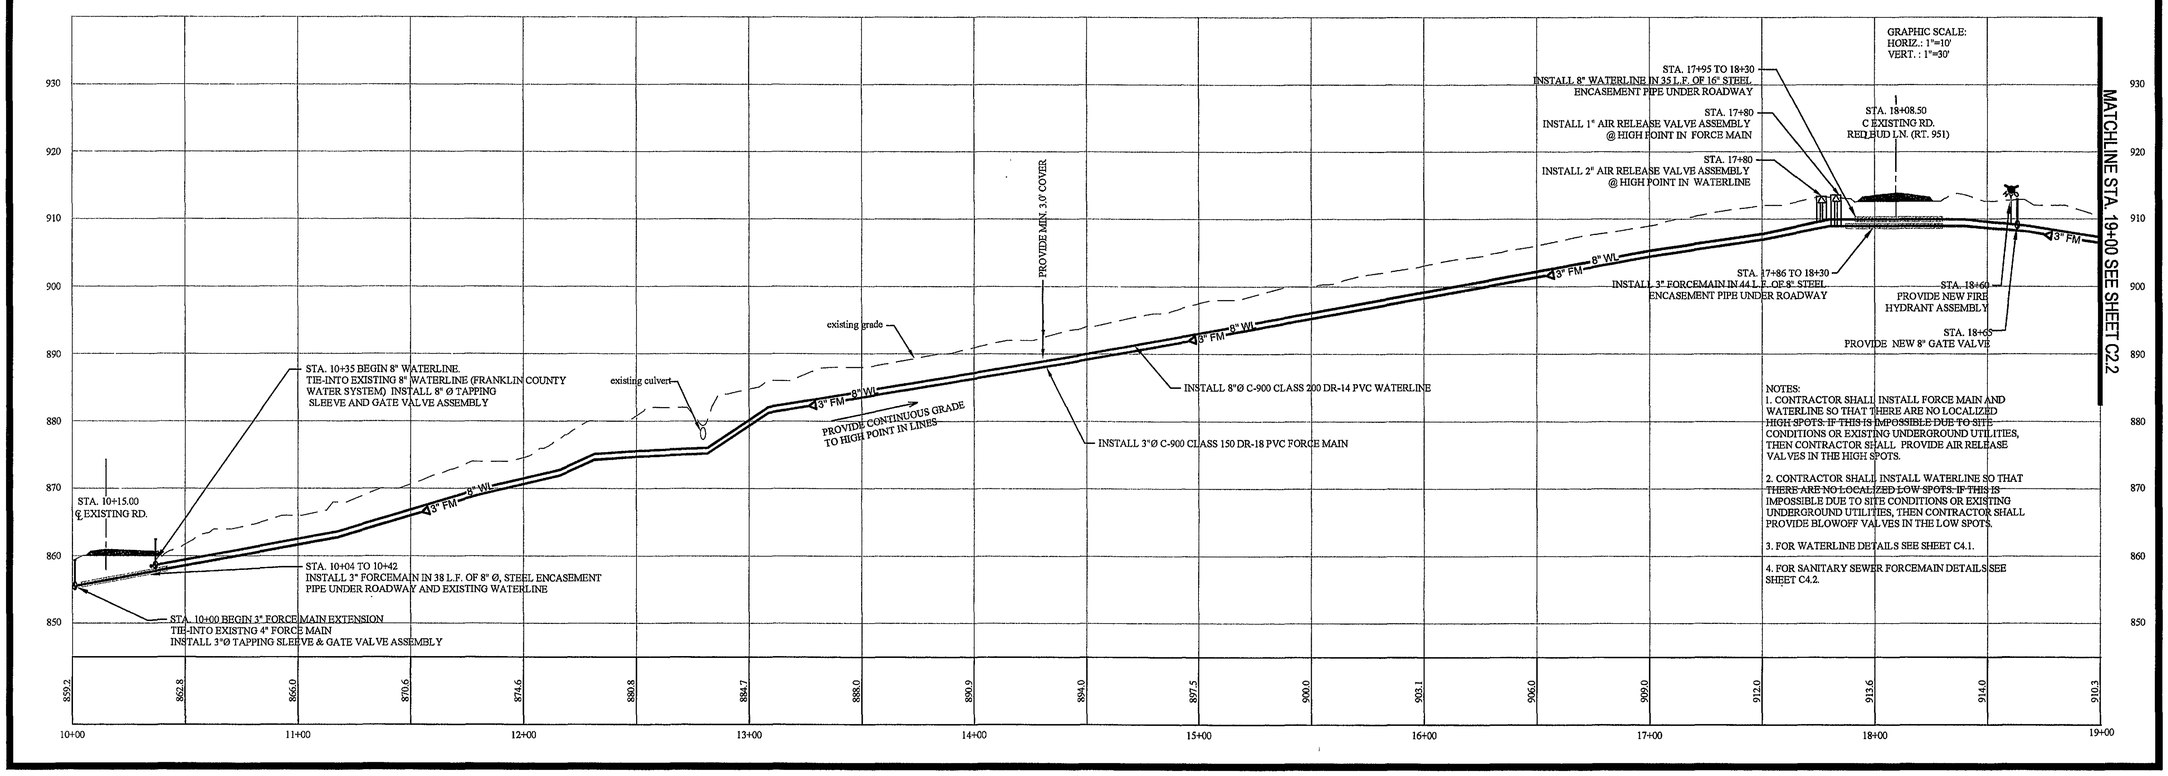

COMMONWEALTH OF VIRGINIA
DANIEL M. EARLY
No. 031787
9/11/06
PROFESSIONAL ENGINEER

ACS DESIGN
ENGINEERING • SURVEYING
LANDSCAPE ARCHITECTURE
CONSTRUCTION MANAGEMENT

2203 PETERS CREEK ROAD
ROANOKE, VIRGINIA 24017
P 540.562.2345 F 562.2344
INFO@ACSDESIGNLLC.COM
WWW.ACSDESIGNLLC.COM

LAKEWATCH PLANTATION WATER AND SEWER EXTENSION FRANKLIN COUNTY, VIRGINIA

DRAWN BY:	CEK
DESIGNED BY:	CEK
CHECKED BY:	DME
DATE:	31 AUG 2006
JOB NUMBER:	06090a

REVISIONS:

No. 1 REV. PER SMLGP	8/31/06
No. 2	
No. 3	
No. 4	

SHEET NO.: C2.1

WATER AND SEWER PLAN & PROFILE