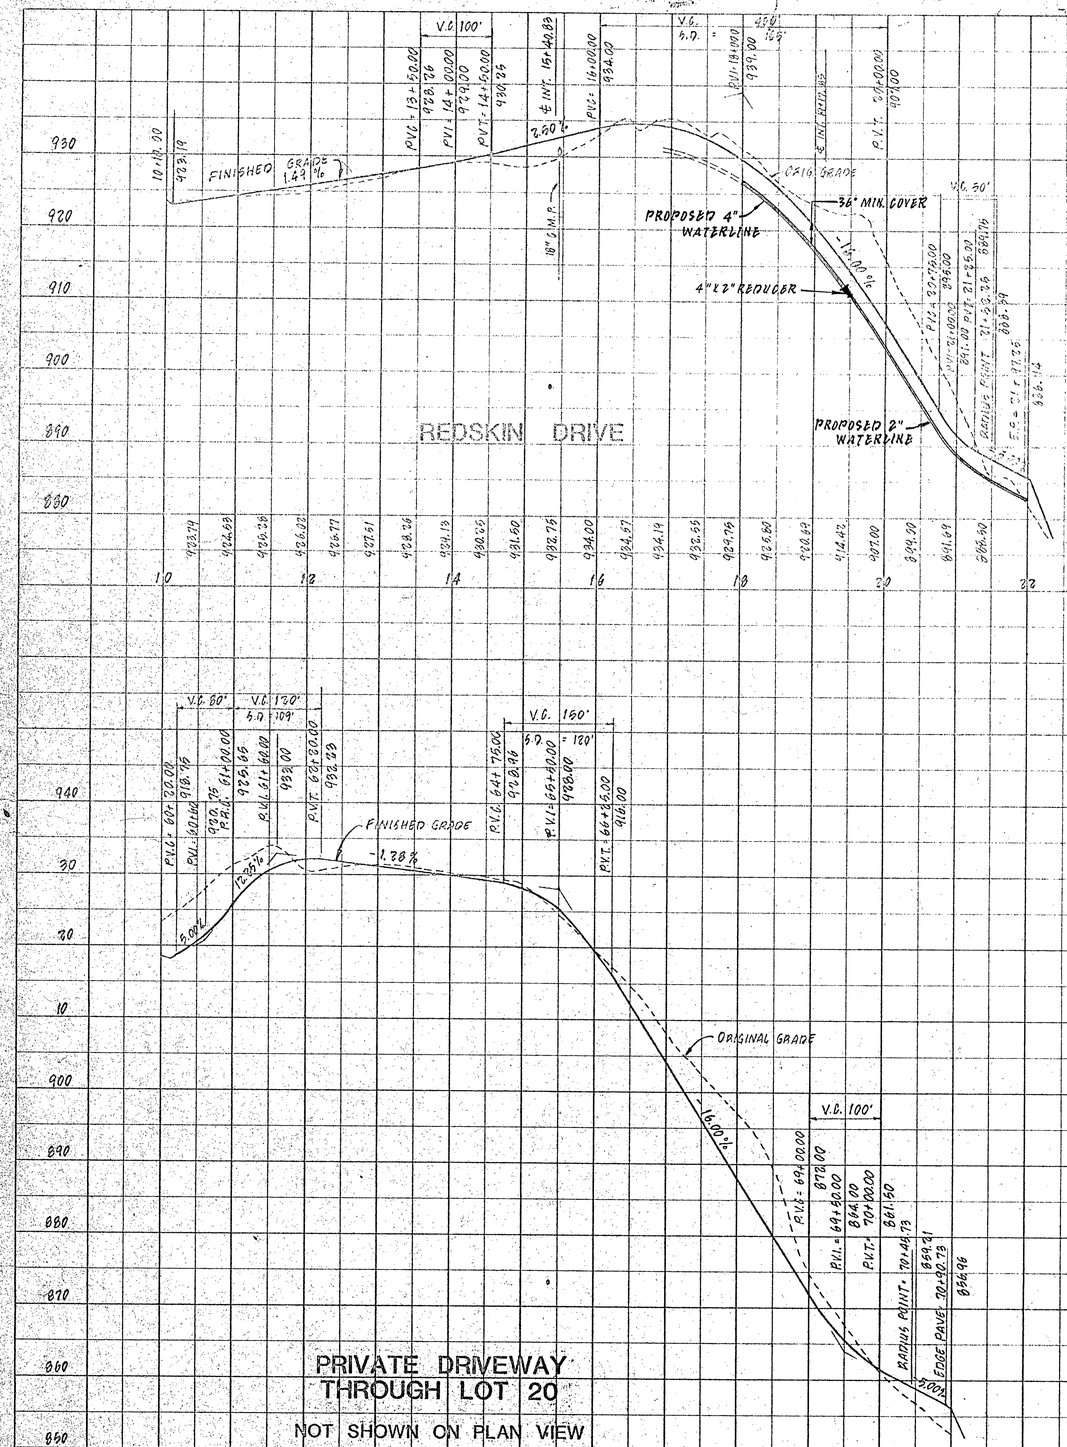

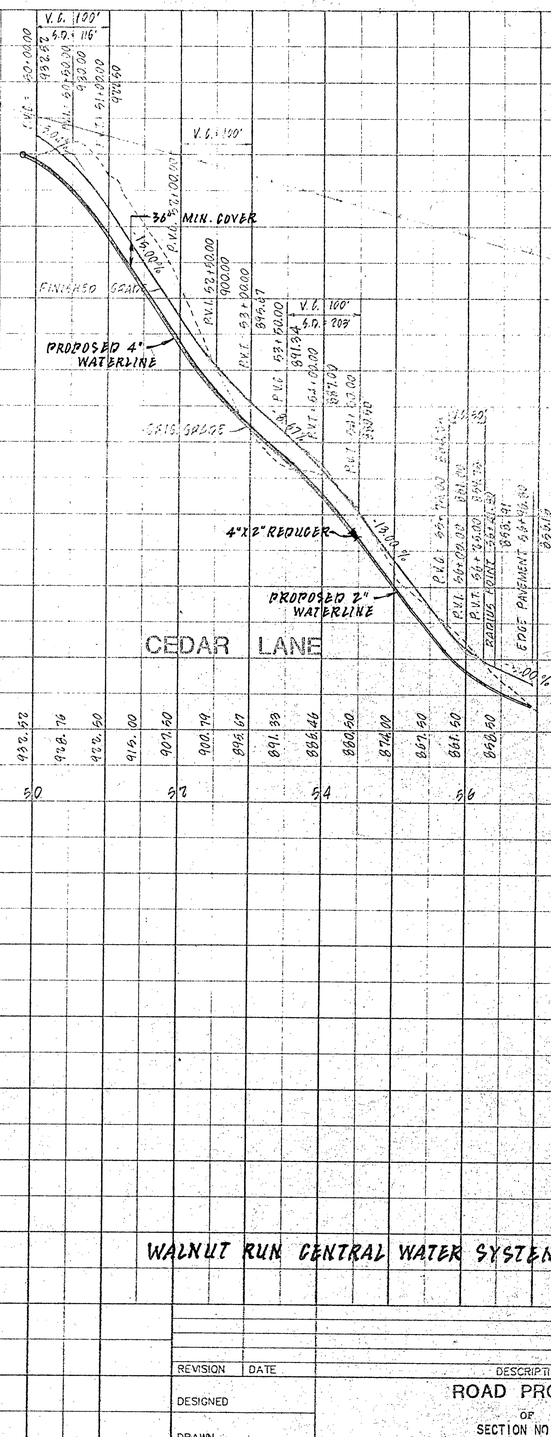

PRIVATE DRIVEWAY
THROUGH LOT 20
NOT SHOWN ON PLAN VIEW

SCALE: VERT. 1" = 10'
HORIZ. 1" = 100'

WALNUT RUN CENTRAL WATER SYSTEM

REVISION	DATE	DESCRIPTION

DESIGNED
DRAWN
CHECKED

ROAD PROFILES
OF
SECTION NO. 3
"WALNUT RUN"
GILLS CREEK MAGISTERIAL DISTRICT
FRANKLIN COUNTY, VIRGINIA
PROPERTY OF
S & W DEVELOPMENT COMPANY

BERKLEY • HOWELL & ASSOCIATES, P.C.
ENGINEERS–SURVEYORS–PLANNERS
LYNCHBURG, VA. SMITH MTN. LAKE

SCALE: 1" = AS SHOWN
COMM: 872/3-5
DATE: 5-8-89
SHEET 2 of 2