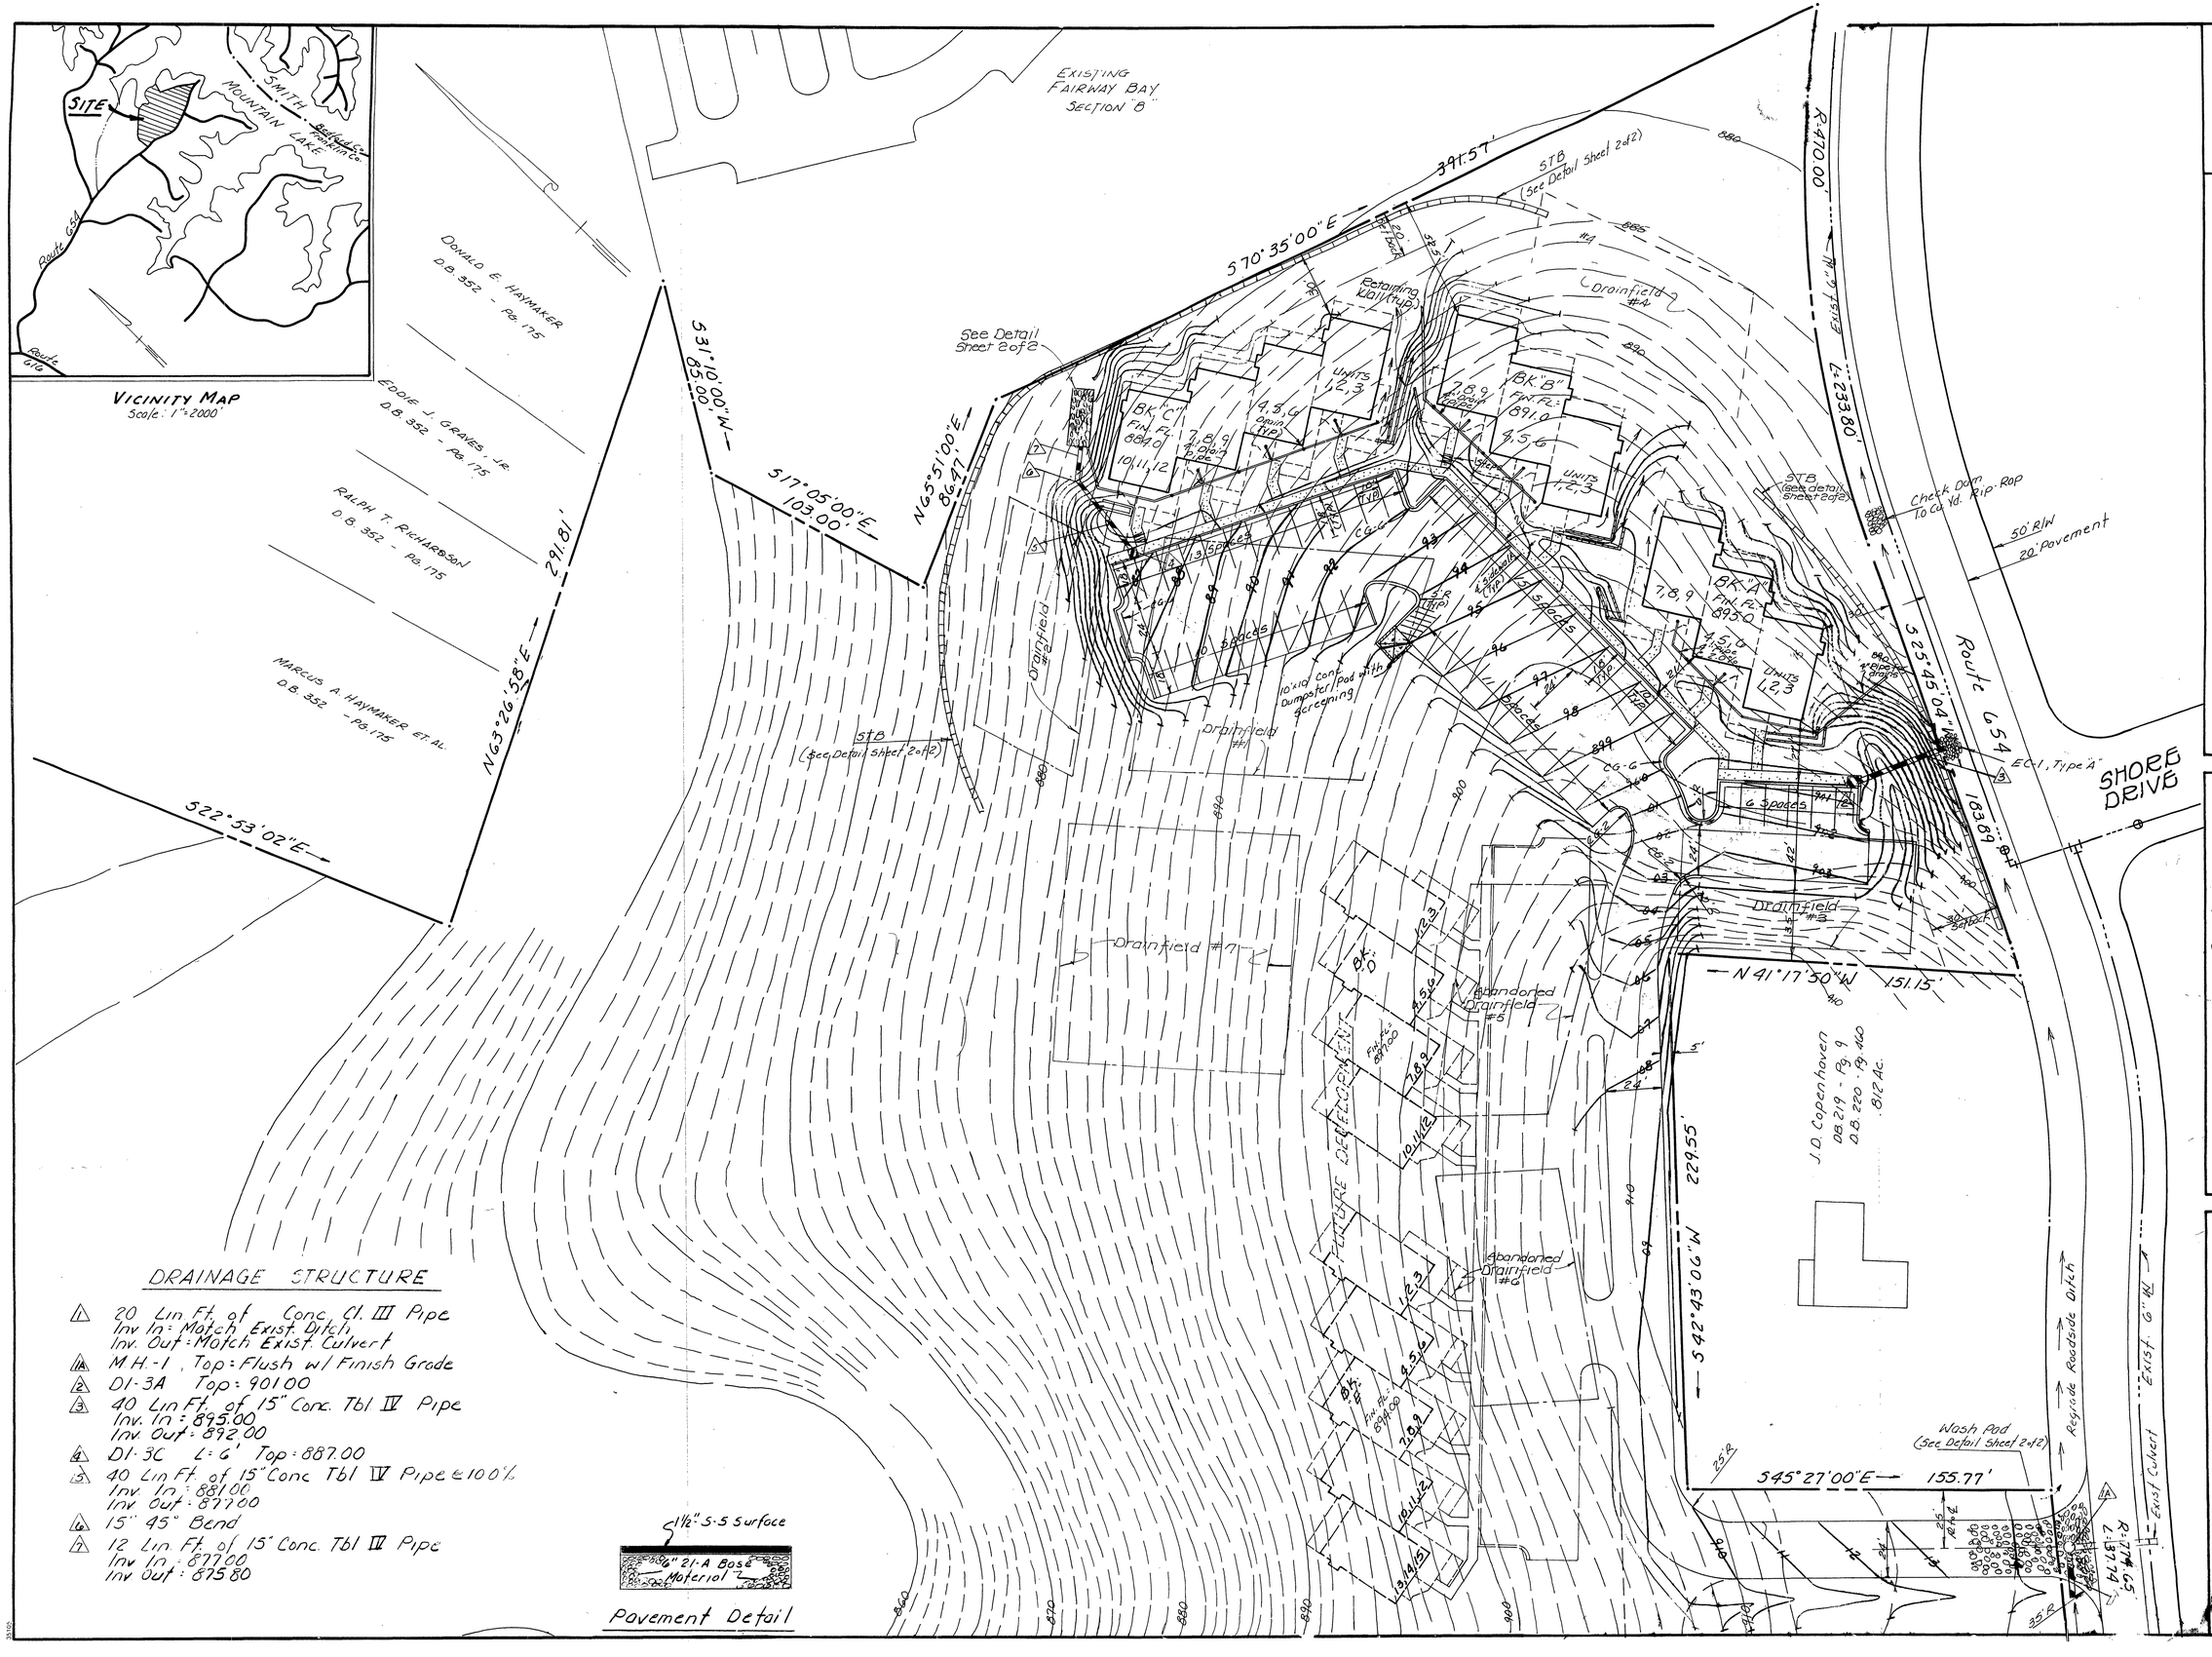

balzer and associates, inc.
Planners • Architects • Engineers
400-A Southlake Blvd.
Richmond, VA. 23236
PHONE: 794-0571
16 South College Ave.
Salem, Virginia 24153
PHONE: 703-389-7323

FAIRWAY BAY
CONDOMINIUM — PHASE I
Grading, Drainage, & Erosion Control
Gills Creek District
Franklin County
Virginia

DRAWN BY
R. Green
CHECKED BY
D. J. Balzer, Jr
DESIGNED BY
D. J. Balzer, Jr
DATE
March 9, 1984
REVISIONS
1 4-3-84
2 4-10-84, 4-12-84
3 4-19-84
4 5-21-84

SCALE
1" = 30'
SHEET NO.
1 of 3
JOB NO.
354