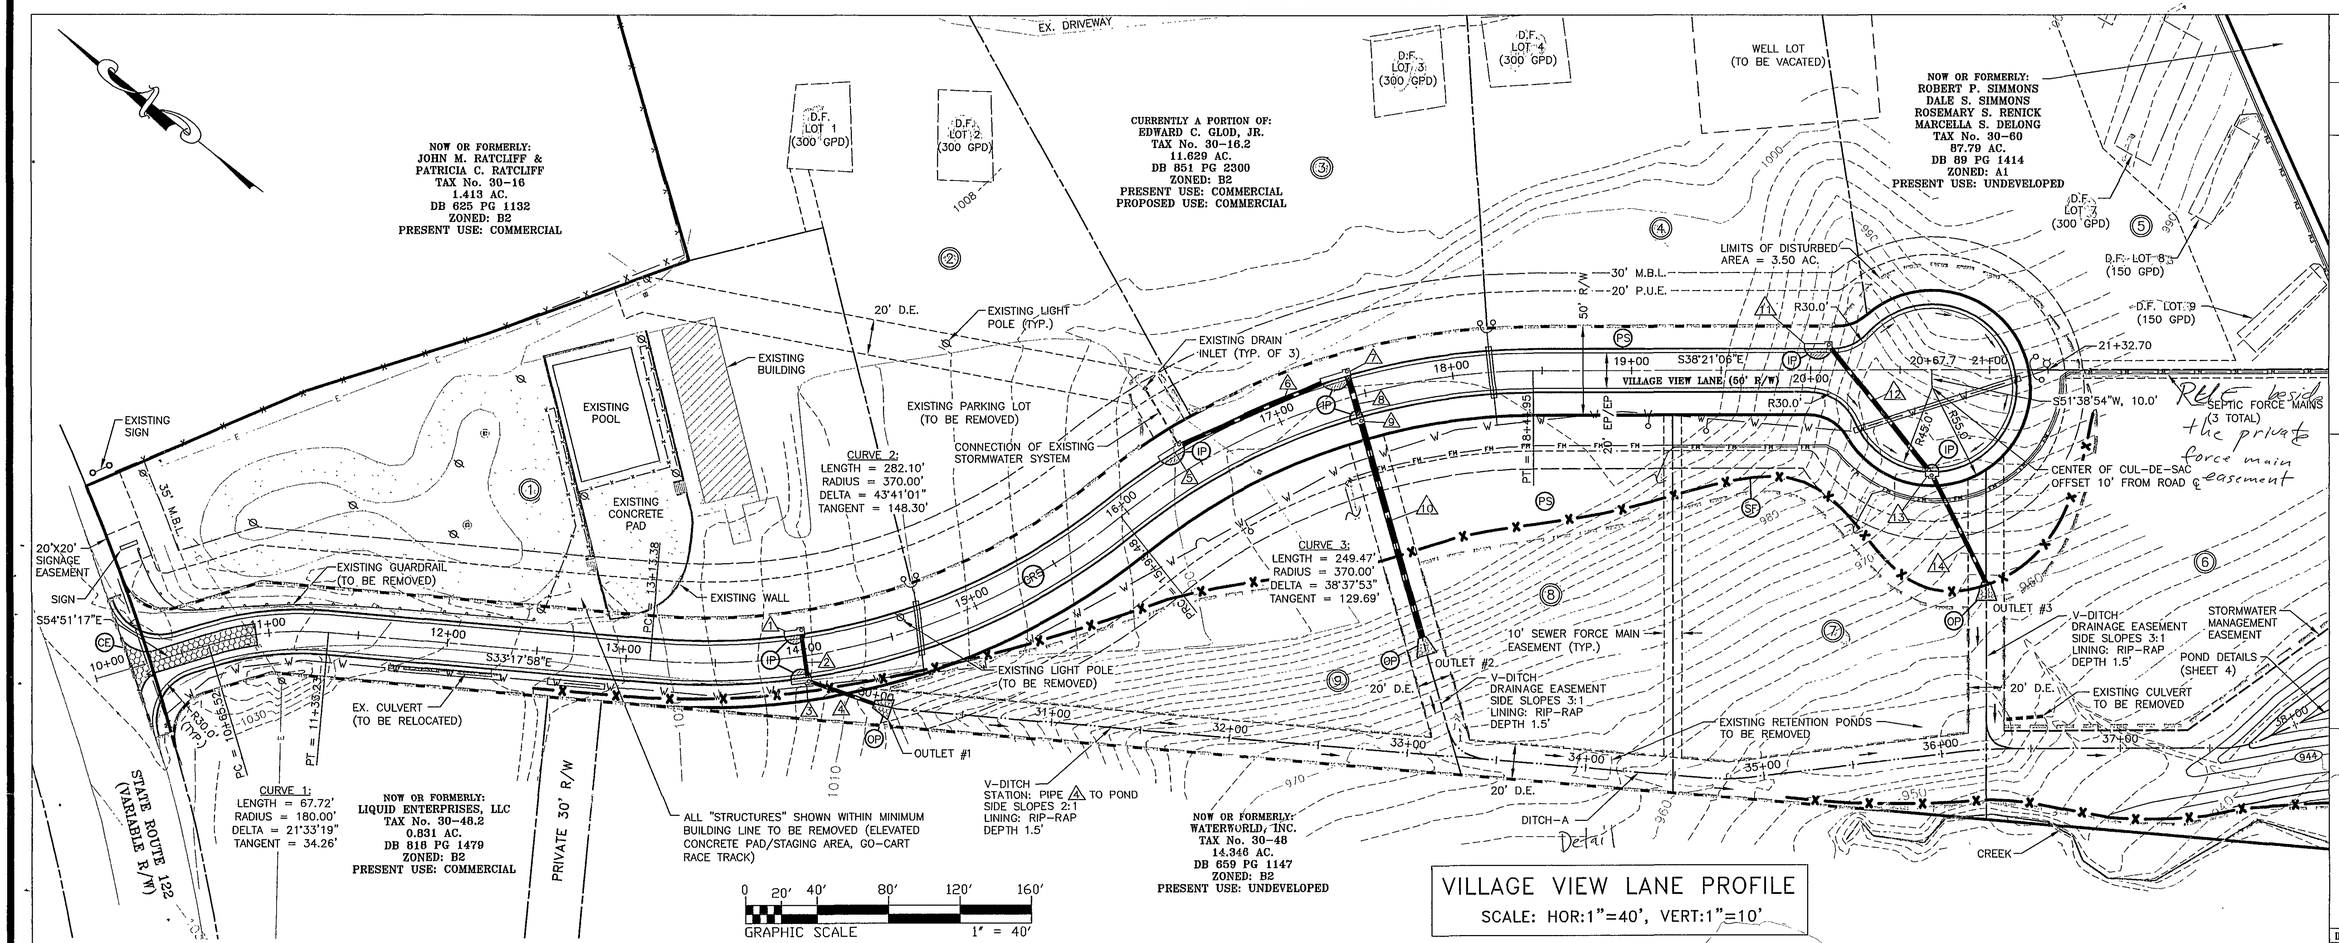

VILLAGE VIEW LANE PROFILE

SCALE: HOR:1"=40', VERT:1"=10'

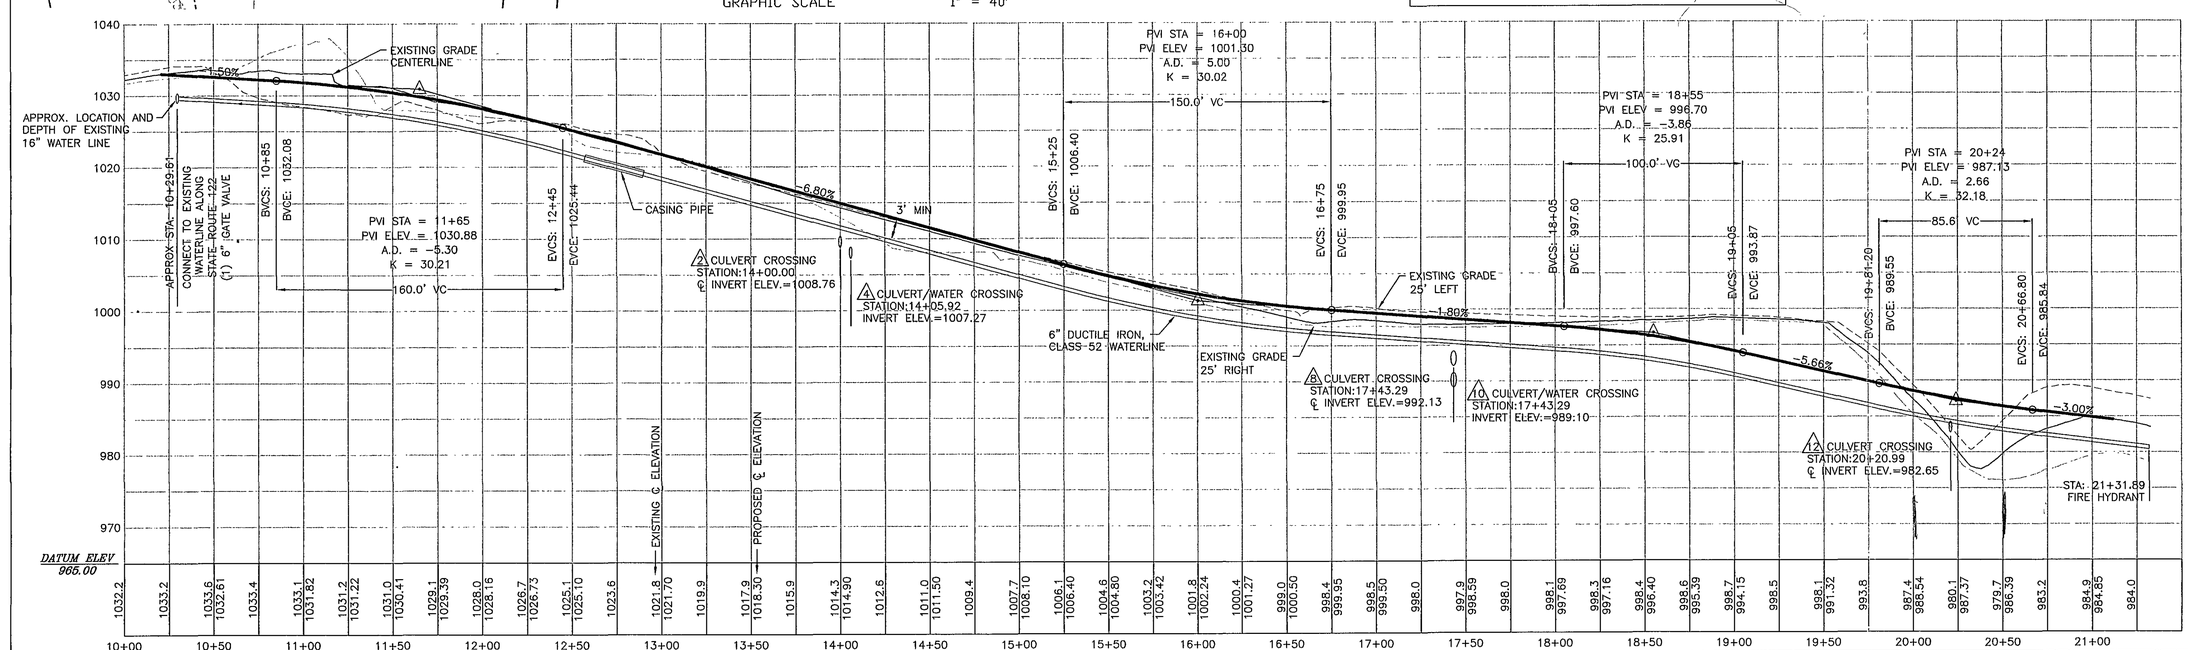

DESCRIPTION	DATE	APPROVAL
REVISIONS		

Stone Engineering
250 S. Main Street
Rocky Mount, Virginia 24151
(540) 483-0078

DESIGN: KSH
DRAFT: KSH
CHECK: RDS

PLAN & PROFILE SHEET FOR MOUNTAIN VIEW VILLAGE

LOCATED ON VIRGINIA ROUTE 122
GILLS CREEK MAGISTERIAL DISTRICT
FRANKLIN COUNTY, VIRGINIA

DATE: 2-15-06
SCALE: AS SHOWN
SHEET 2 OF 6
PROJECT NO. 05016

F:\Stone Engineering\Land Projects 2004\05016 GLOD\dwg\05016.dwg