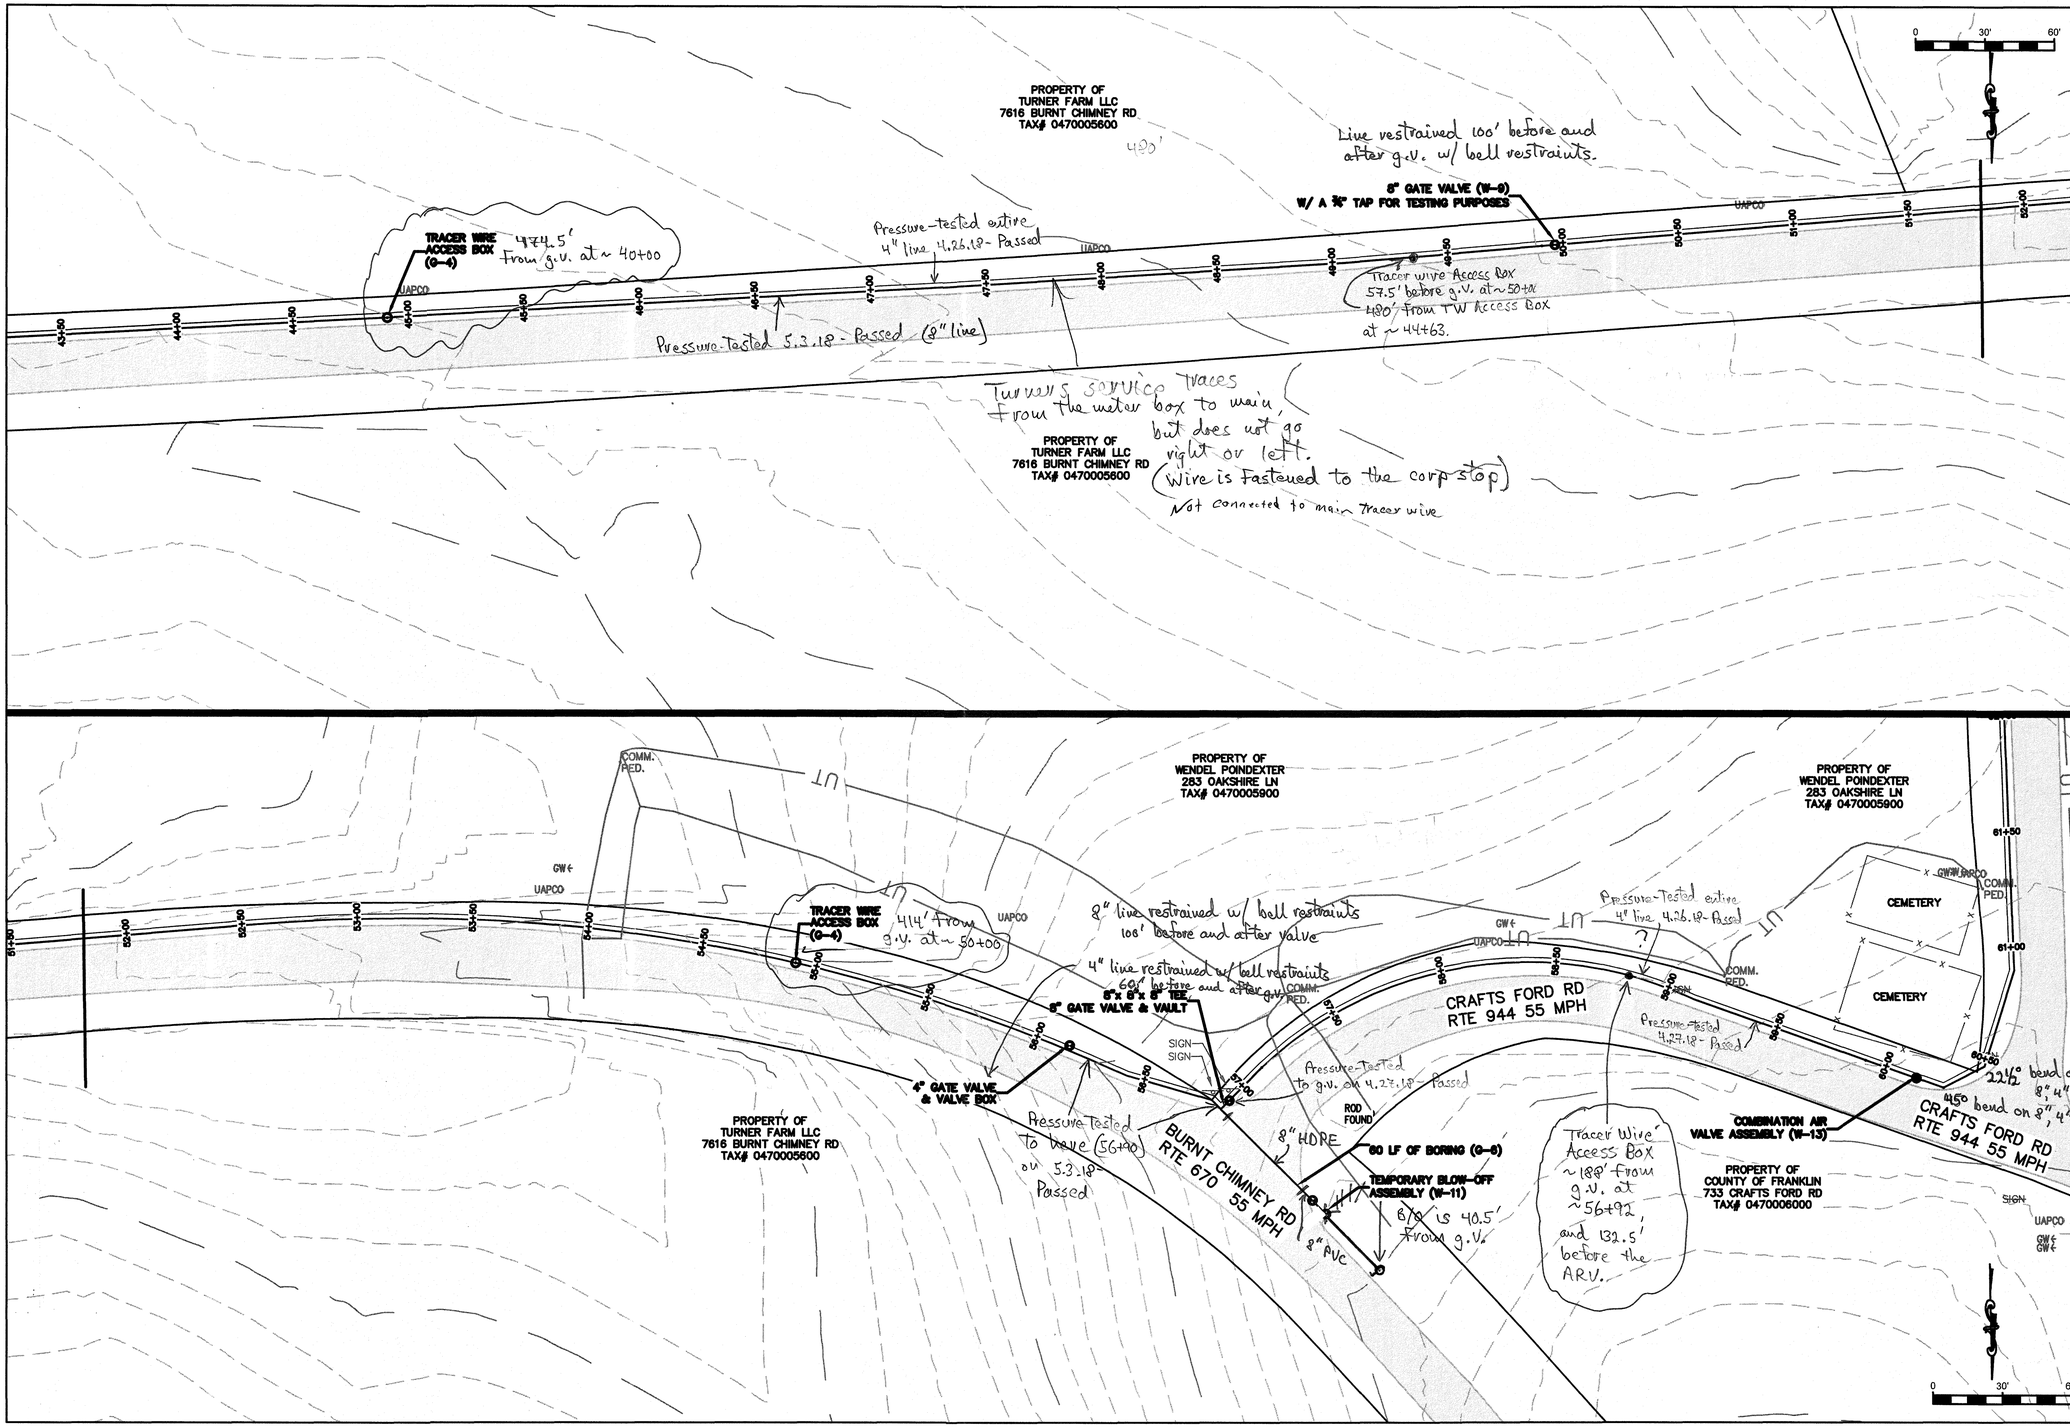

WESTERN VIRGINIA WATER AUTHORITY
ENGINEERING SERVICES
601 S JEFFERSON ST, SUITE 300
ROANOKE, VA 24011
540-853-5700

COMMONWEALTH OF VIRGINIA
W. NICHOLAS ROBERTSON
Lic. No. 0402052204
2/5/18
PROFESSIONAL ENGINEER

ROYAL ESTATES
INTERCONNECTION PH 2

PLAN 3

Rev	Description	Date	By

Designed: AAS
Drawn: AAS
Checked: WNR
Approved:
Date: 2/5/18
Project:

4
Sheet 4 of 10