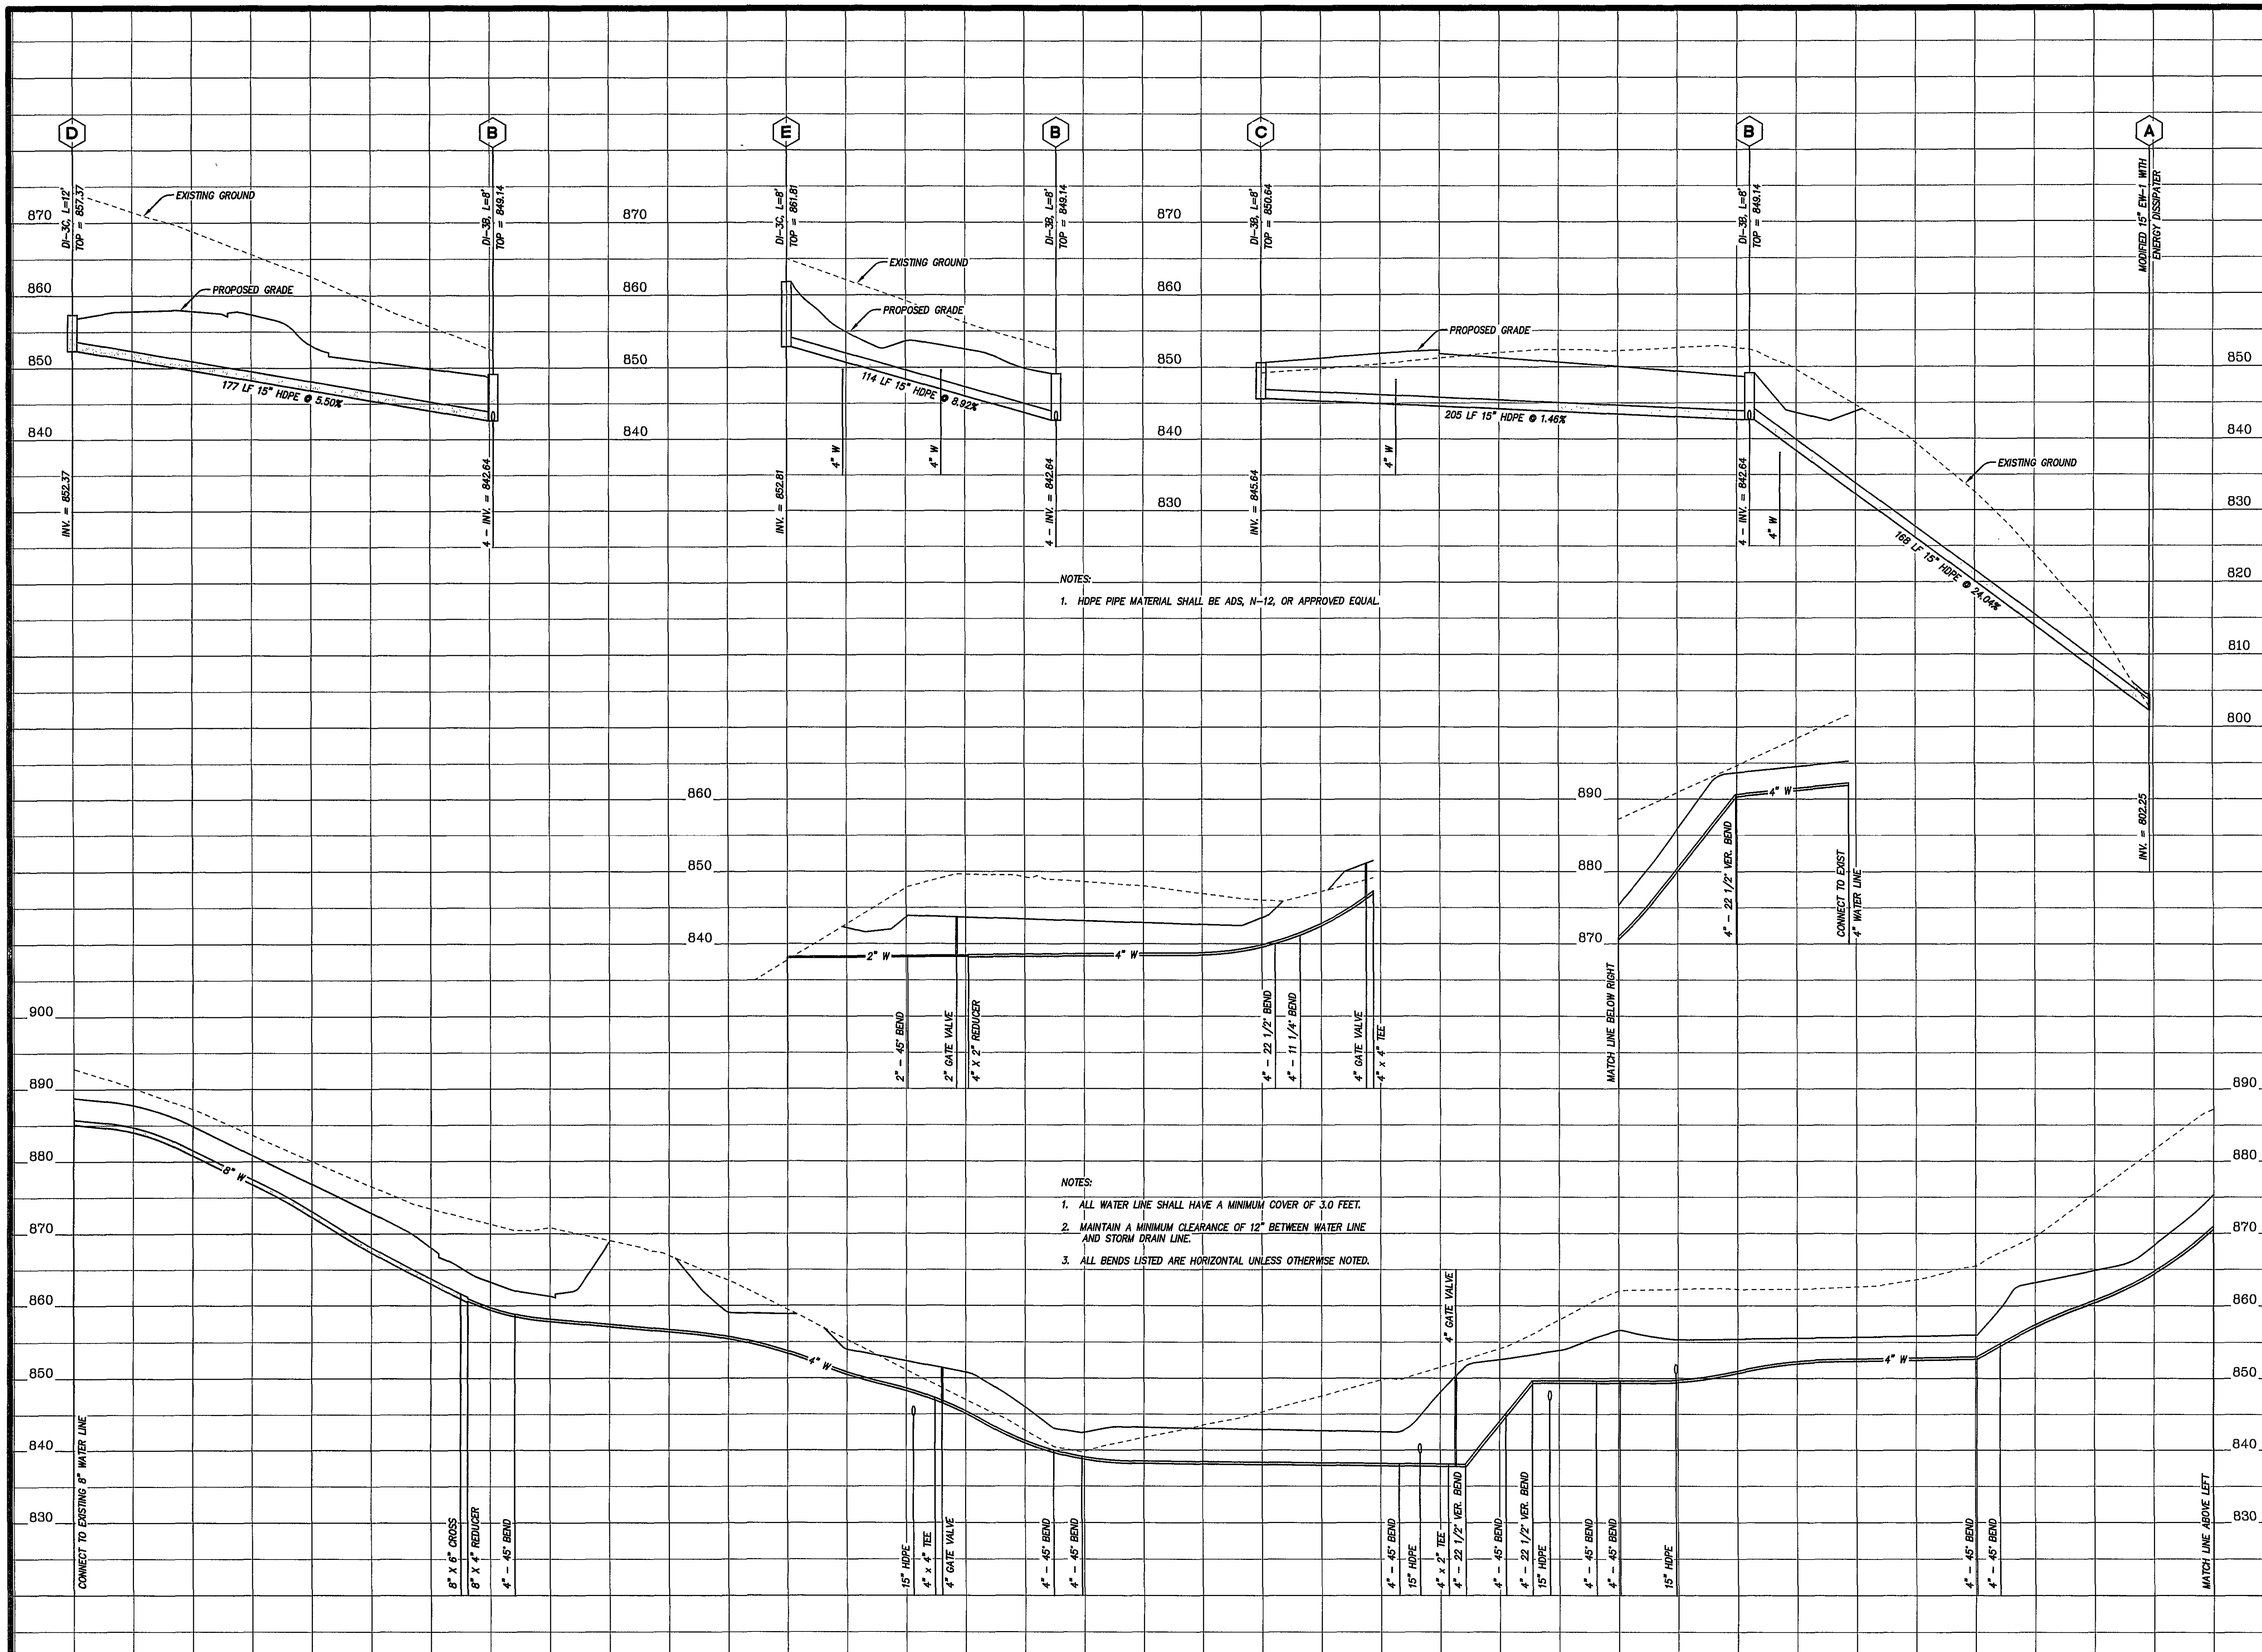

NOTES:

1. HDPE PIPE MATERIAL SHALL BE ADS, N-12, OR APPROVED EQUAL.

NOTES:

1. ALL WATER LINE SHALL HAVE A MINIMUM COVER OF 3.0 FEET.
2. MAINTAIN A MINIMUM CLEARANCE OF 12" BETWEEN WATER LINE AND STORM DRAIN LINE.
3. ALL BENDS LISTED ARE HORIZONTAL UNLESS OTHERWISE NOTED.

LUMSDEN ASSOCIATES, P.C.
ENGINEERS-SURVEYORS-PLANNERS
ROANOKE, VIRGINIA

PHONE: (540) 774-4411
FAX: (540) 772-9445
E-MAIL: MAIL@LUMSDENPC.COM

4664 BRAMBLETON AVENUE
P.O. BOX 20669
ROANOKE, VIRGINIA 24018

COMMONWEALTH OF VIRGINIA
THOMAS C. DALE
No. 033002
10/31/02
PROFESSIONAL ENGINEER

PROFILES

SOUTH POINTE CONDOMINIUMS AT THE WATERFRONT

PREPARED FOR

WILLARD CONSTRUCTION OF ROANOKE VALLEY, INC.

GILLS CREEK MAGISTERIAL DISTRICT
FRANKLIN COUNTY, VIRGINIA

REVISIONS:

NO.	DATE	DESCRIPTION
1	10/31/02	REVISED ROAD GRADES OFF CUL DE SAC
2		
3		
4		
5		

DATE: OCTOBER 9, 2002

SCALE: (H) 1"=30' (V) 1"=10'

COMMISSION NO: 2001-389

CADD FILE: F:\2001\01389\ENG\389COMP.DWG

SHEET 6 OF 9