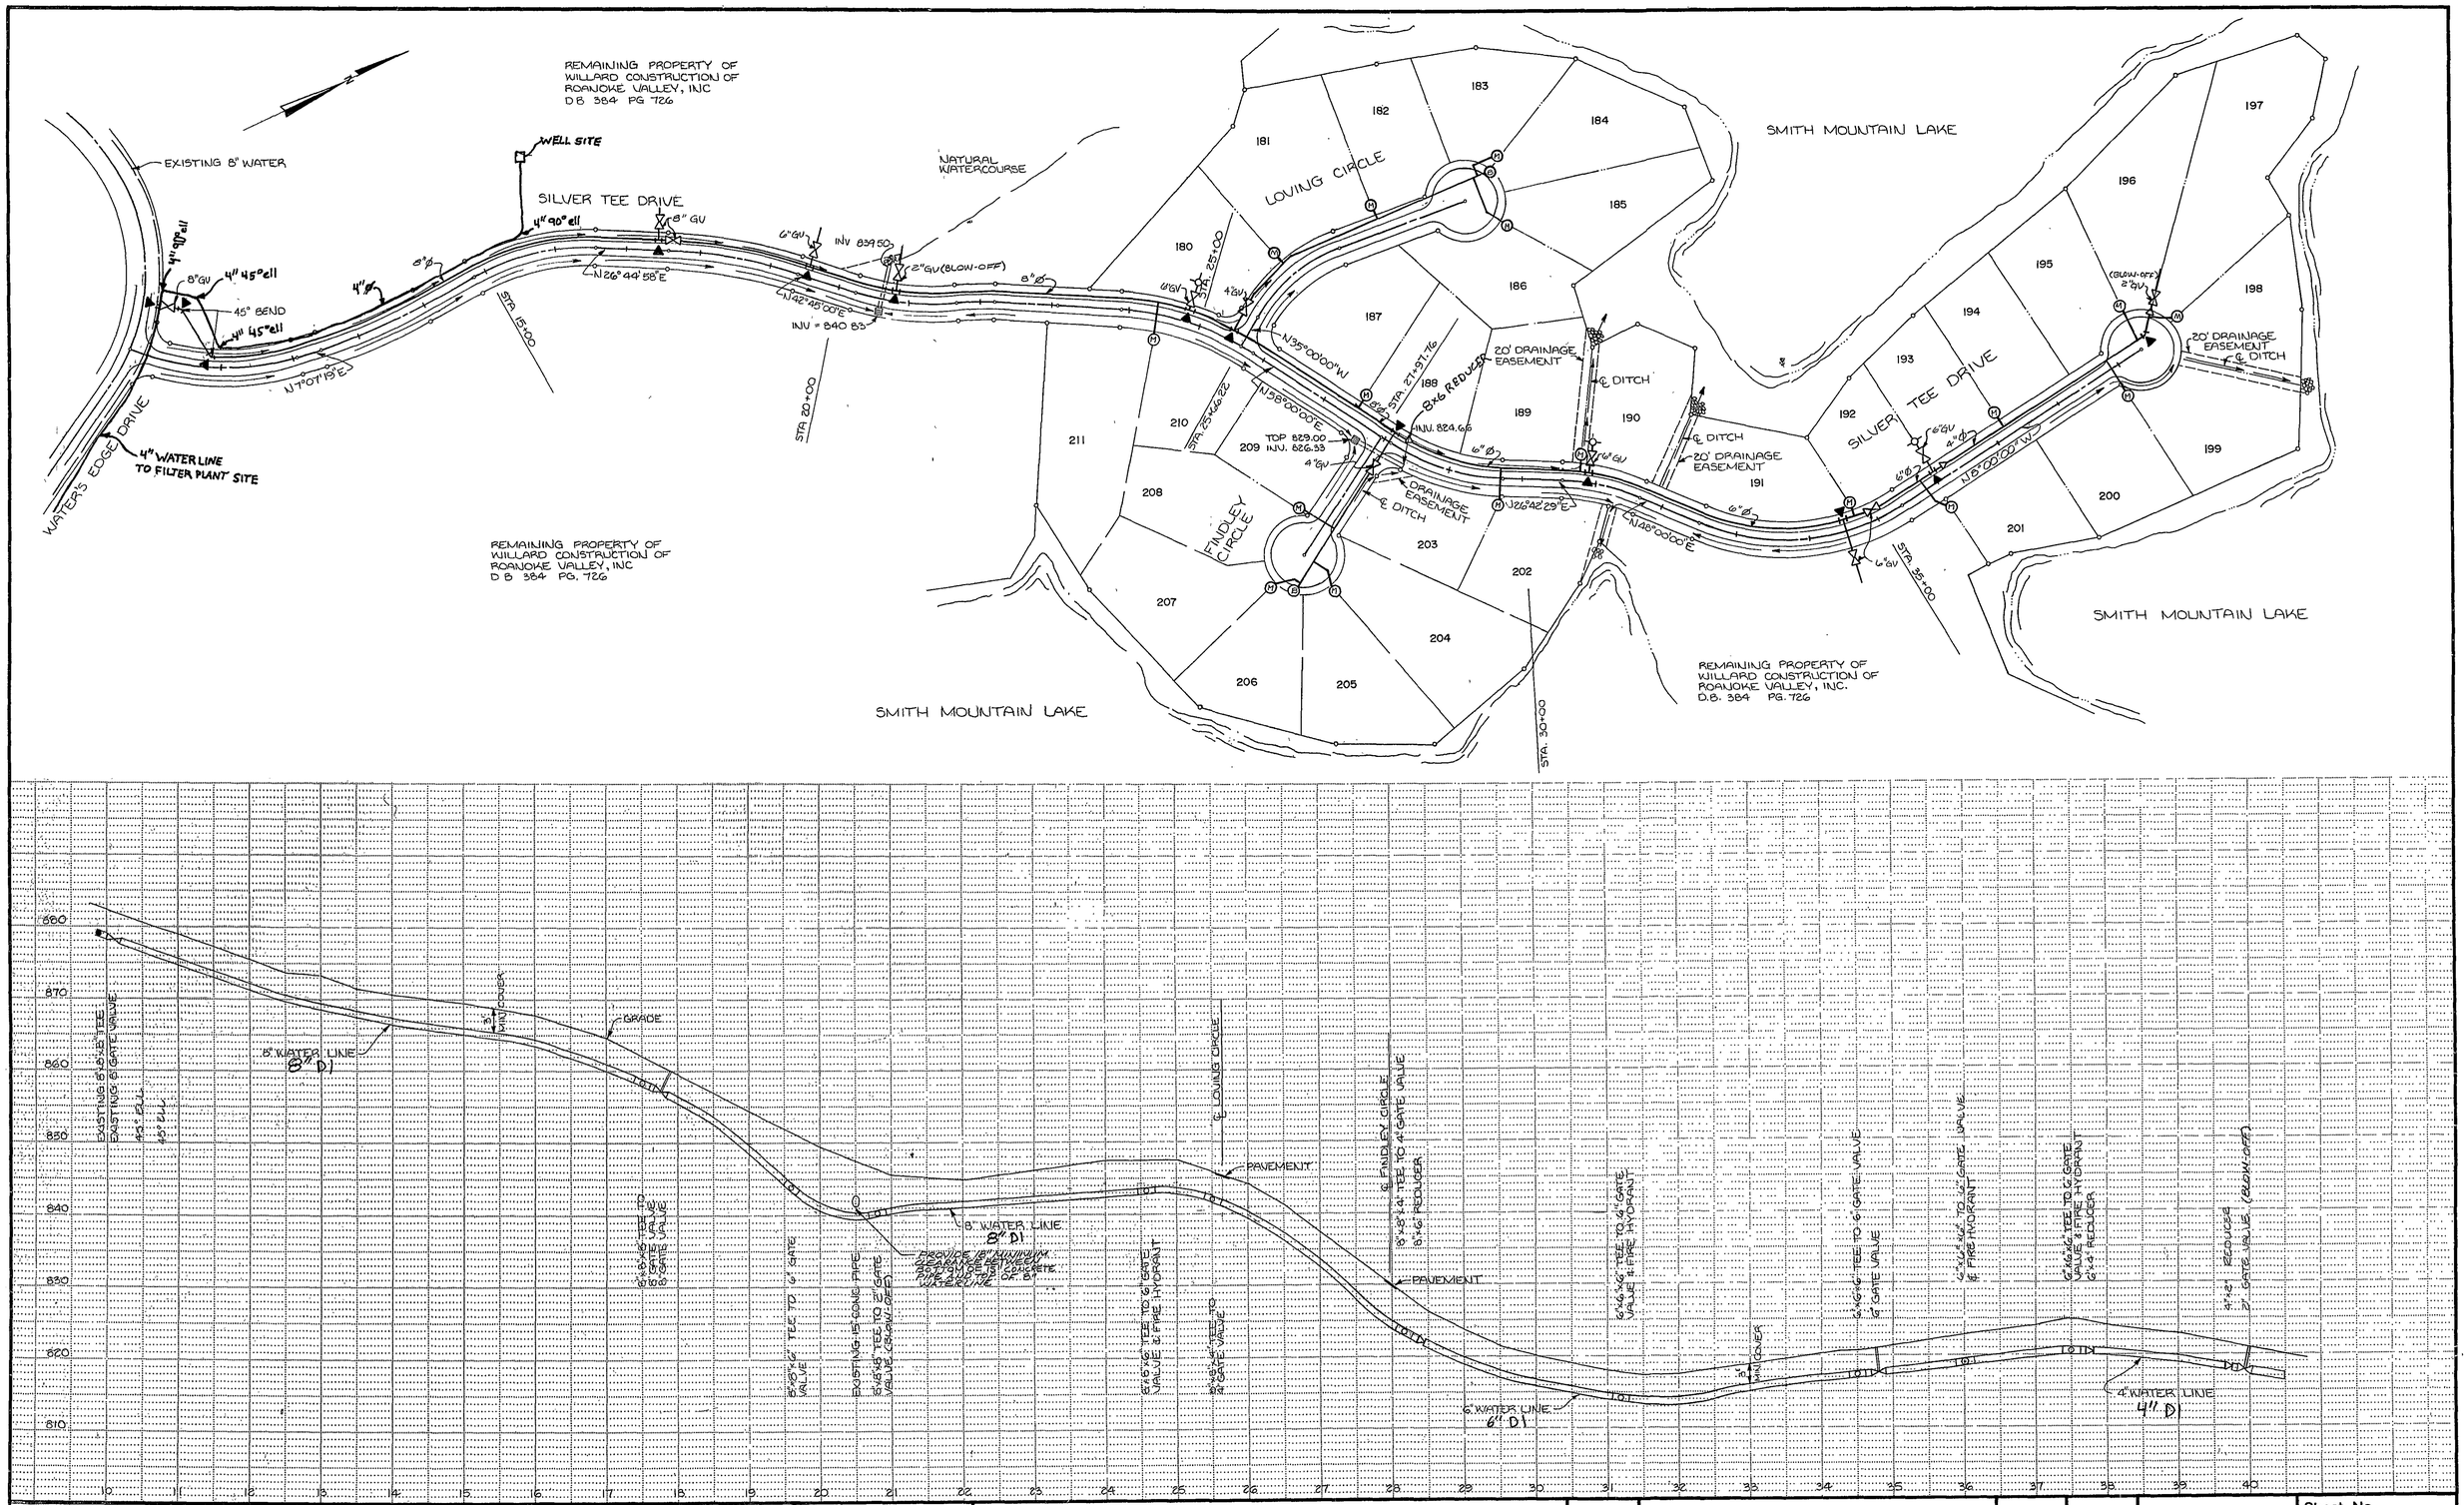

OLVER INCORPORATED
Consulting Engineers • Environmental Laboratories
1531 NORTH MAIN STREET
BLACKSBURG, VIRGINIA 24060
(703) 552-5548

Designed KEM
Drawn RGW
Checked PBH

Scale 1"=10'-0" VERT. 1"=100'-0" HORIZ.
Job No. 10977
Date NOV. 19, 1987

THE WATER'S EDGE

WATER DISTRIBUTION SYSTEM PLAN AND PROFILES

Rev.	Description	Date	By
2	REVISED	5/6/88	KEM
1	DESIGN ISSUE	3/11/88	KEM
0	DESIGN ISSUE	11/19/87	KEM

Sheet No. 201

File No.