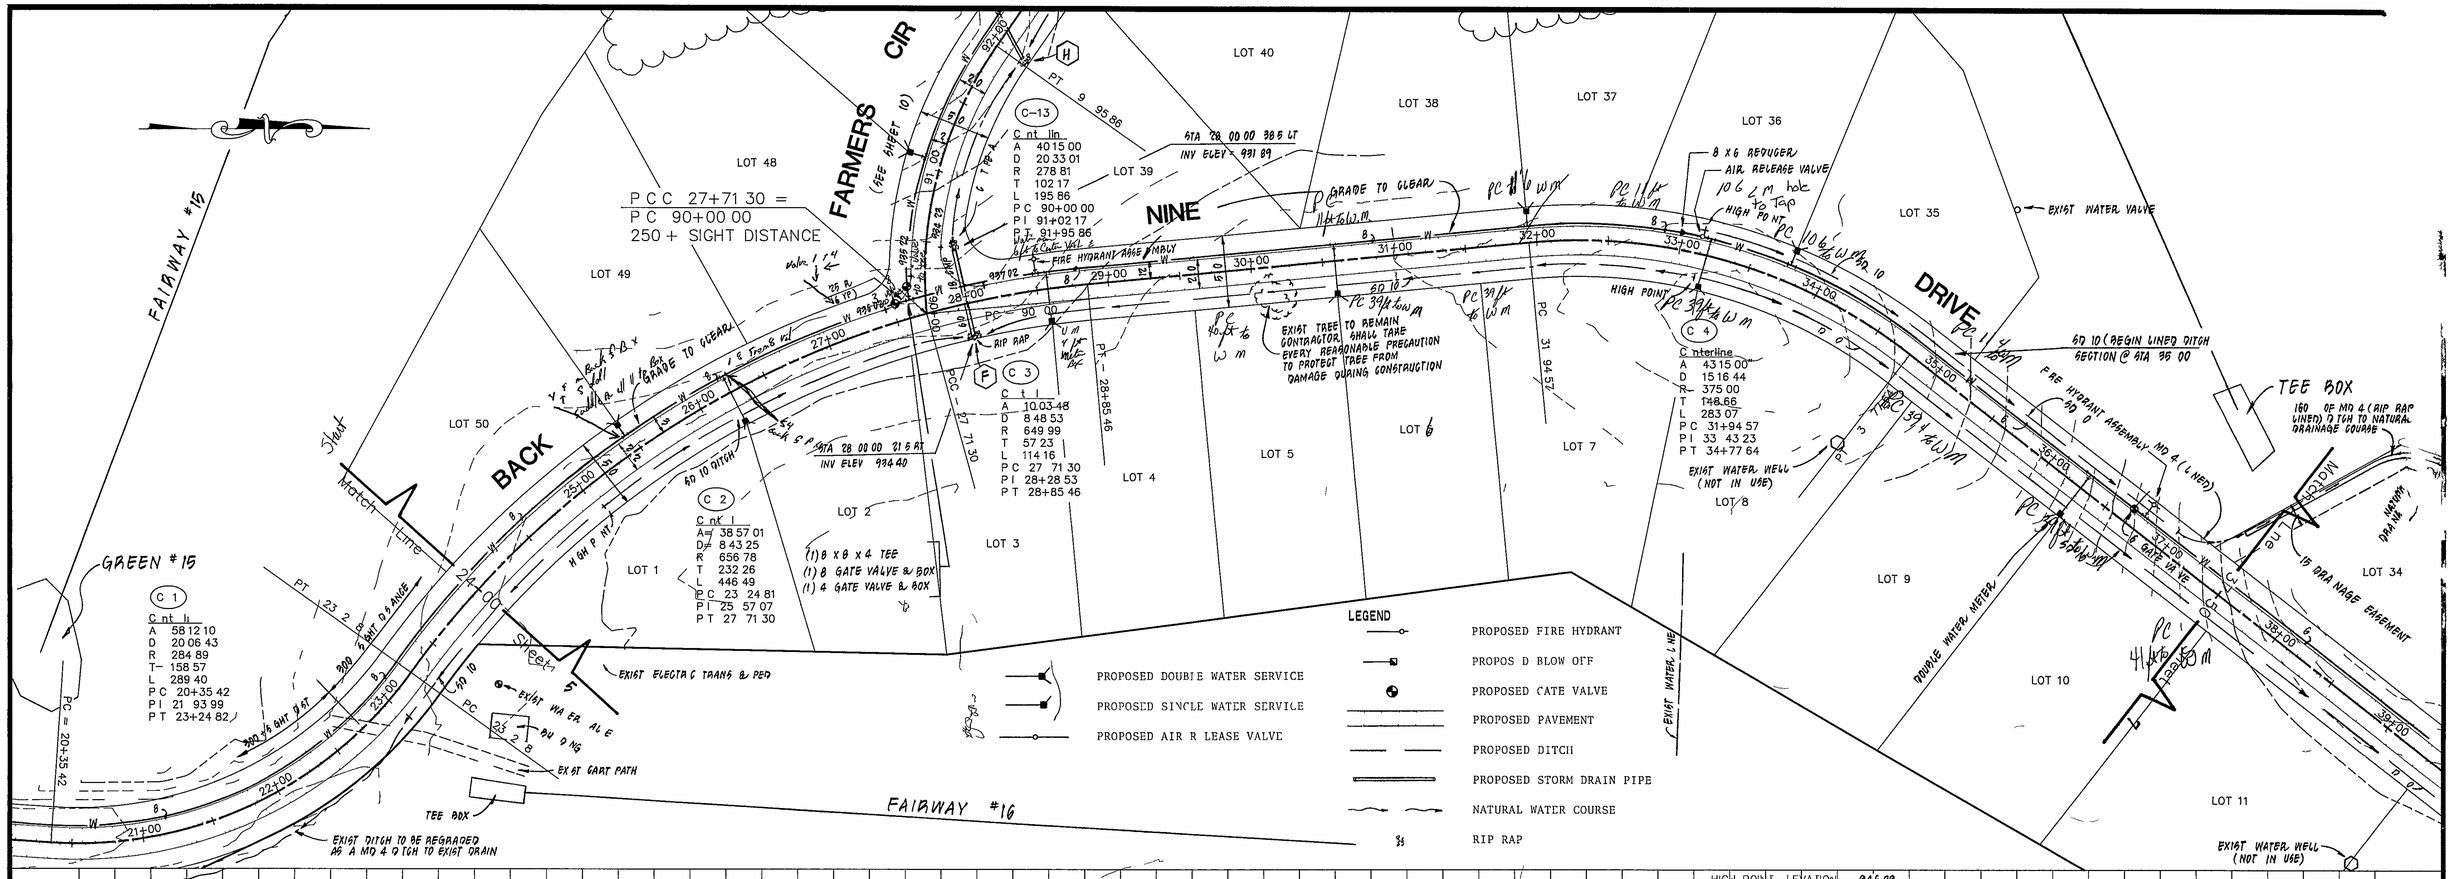

REVISION	DATE	DESCRIPTION
1		ADDED WATER SYSTEM & FORCE MAINS

DESIGNED GLR

DRAWN PAM RAG

CHECKED GLR

COMMONWEALTH OF VIRGINIA
GARY LEE ROBERTSON
N 14508
FEB 91 NAL ENG NEER

PLAN & PROFILE
FOR
SECTION No 11
THE WATERFRONT
PREPARED FOR
WILLARD CONSTRUCTION OF ROANOKE VALLEY INC
GILLS CREEK MAGISTERIAL DISTRICT
FRANKLIN COUNTY VIRGINIA

LUMSDEN ASSOCIATES P C
ENGINEERS-SURVEYORS-PLANNERS
ROANOKE VIRGINIA

SCALE 1 = 50 | COMM #82-342

DATE 18 DEC 1990 | SHEET 6 of 13