2000

LEGEND

- PROPOSED PAVEMENT
- PROPOSED DITCH
- PROPOSED STORM DRAIN PIPE
- NATURAL WATER COURSE
- RIP-RAP
- PROPOSED FIRE HYDRANT
- PROPOSED GATE VALVE
- PROPOSED DOUBLE WATER SERVICE
- PROPOSED SINGLE WATER SERVICE
- PROPOSED BLOW-OFF
- PROPOSED AIR RELEASE VALVE

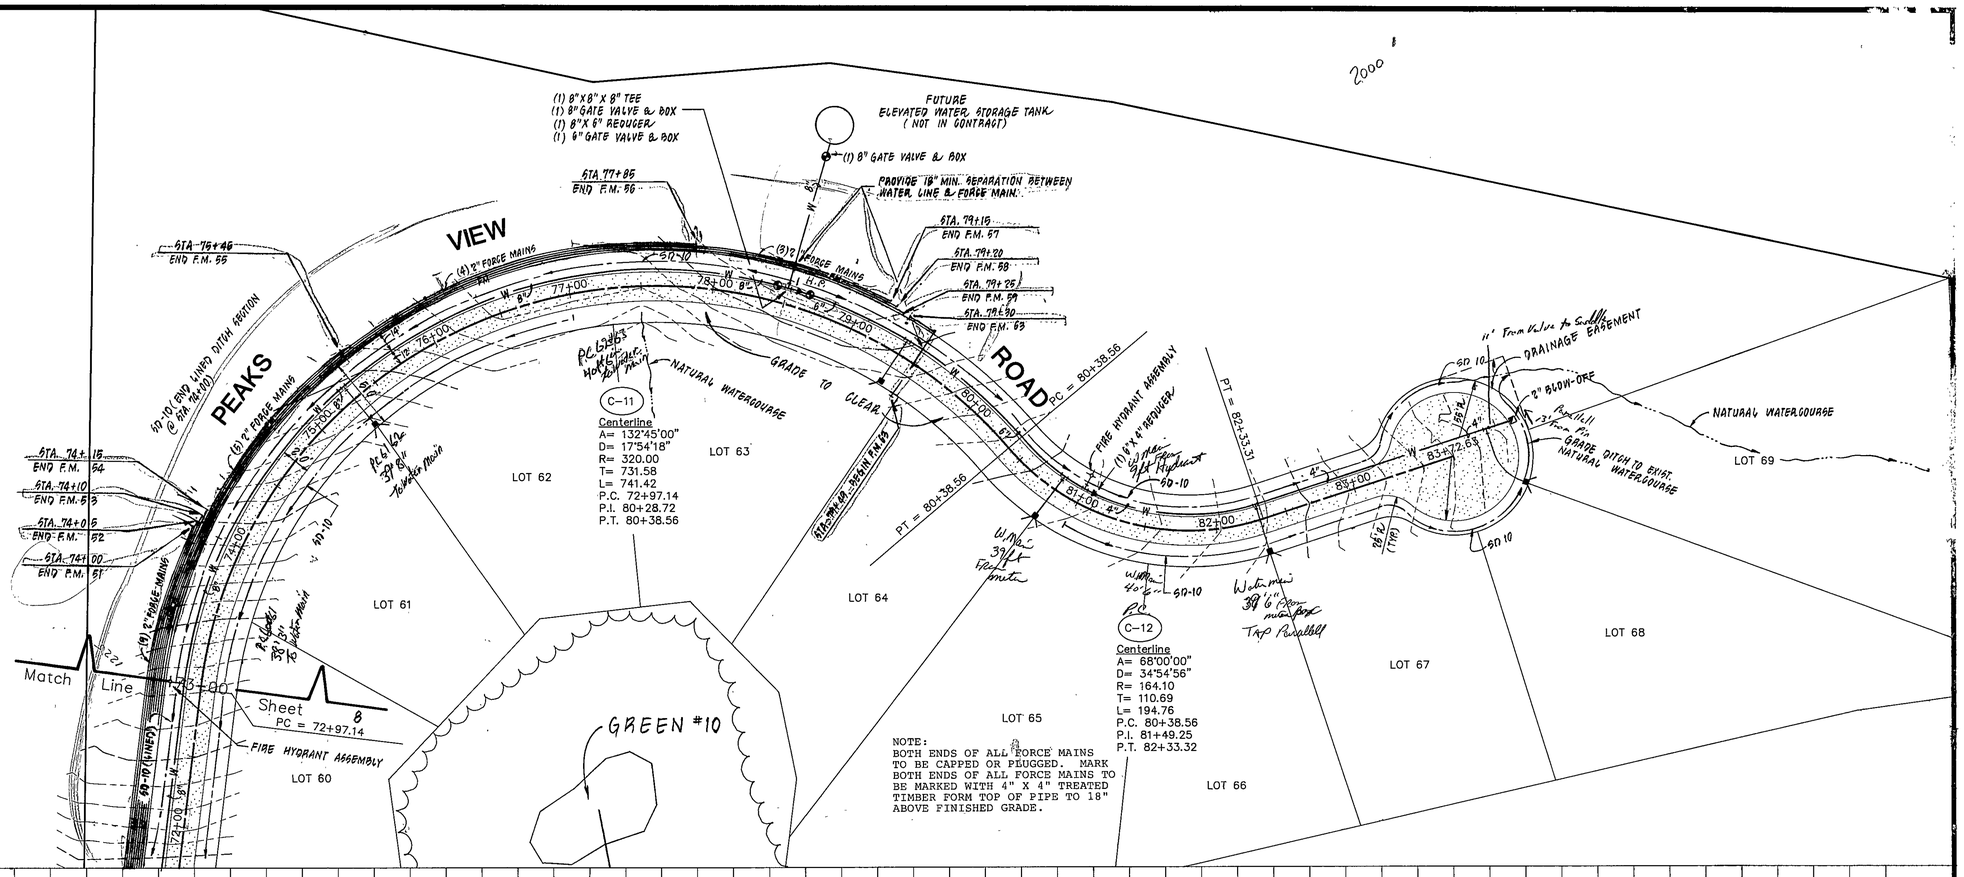

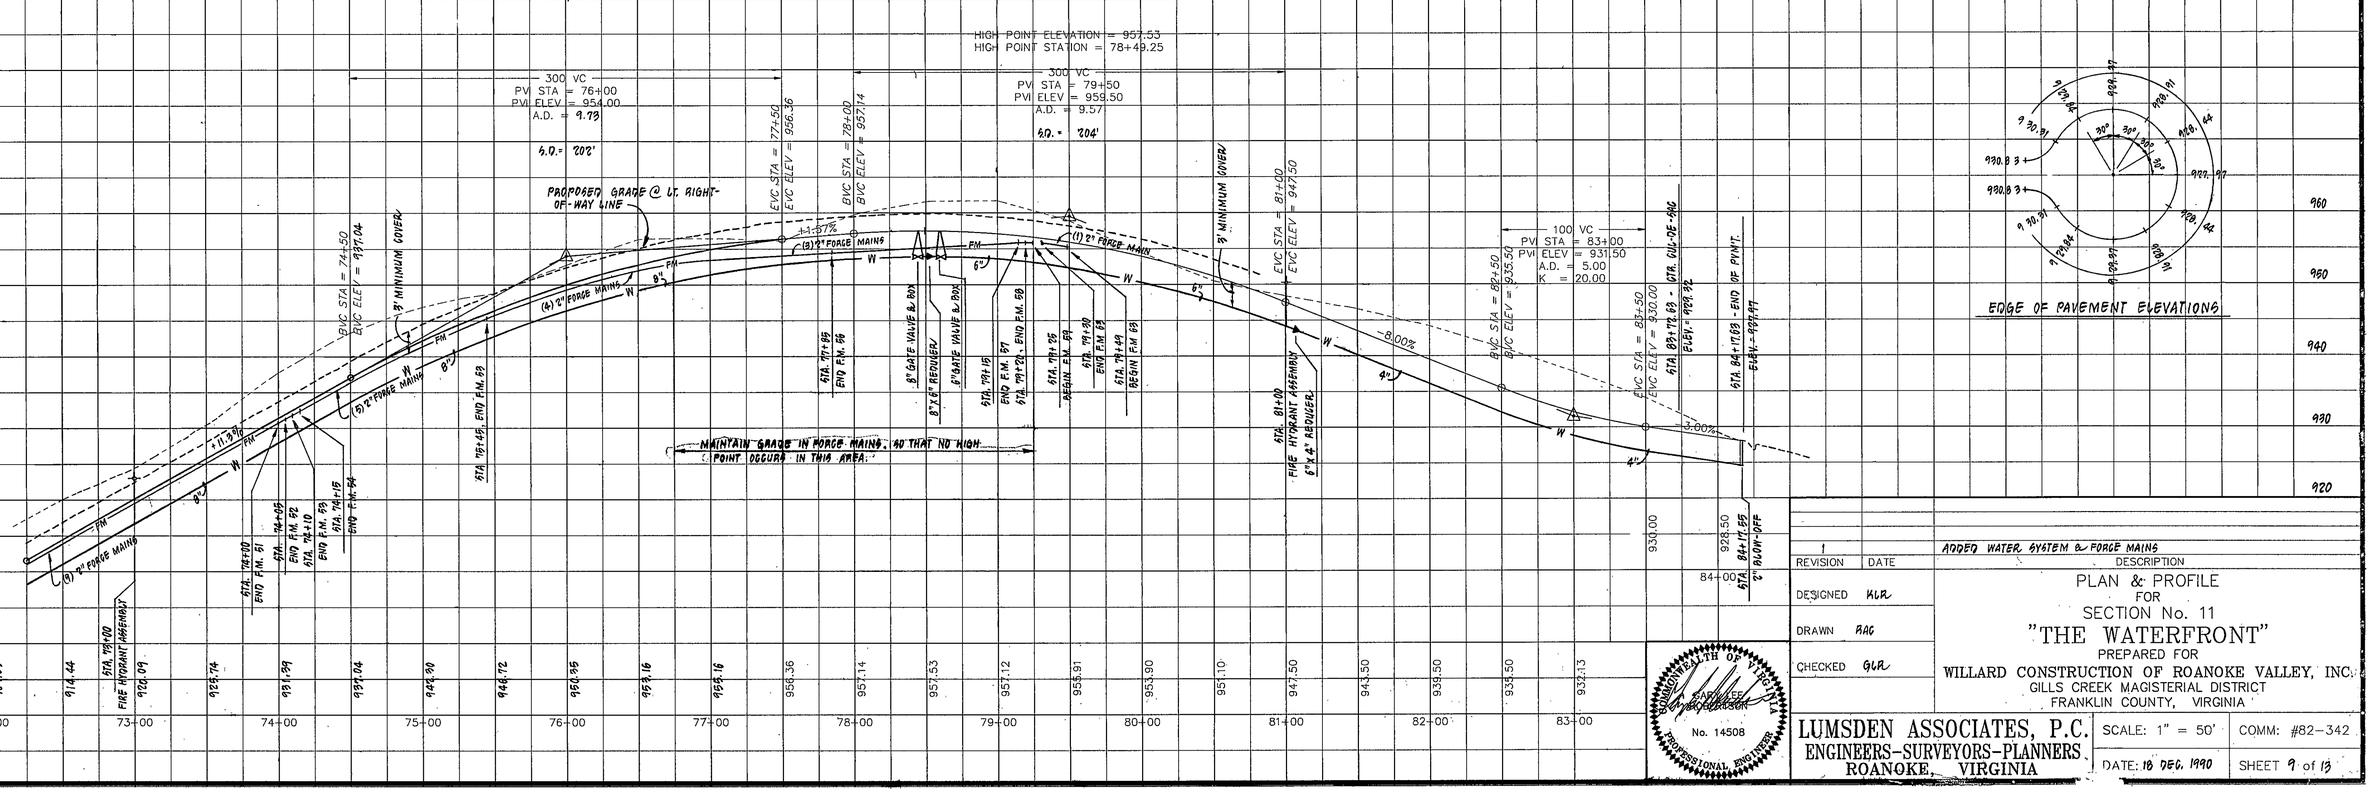

REVISION	DATE	DESCRIPTION
1		ADDED WATER SYSTEM & FORCE MAINS

DESIGNED GLR
DRAWN RAG
CHECKED GLR

PLAN & PROFILE
FOR
SECTION No. 11
"THE WATERFRONT"
PREPARED FOR
WILLARD CONSTRUCTION OF ROANOKE VALLEY, INC.
GILLS CREEK MAGISTERIAL DISTRICT
FRANKLIN COUNTY, VIRGINIA

COMMONWEALTH OF VIRGINIA
GARY L. LUMSDEN
No. 14508
PROFESSIONAL ENGINEER

LUMSDEN ASSOCIATES, P.C.
ENGINEERS-SURVEYORS-PLANNERS
ROANOKE, VIRGINIA

SCALE: 1" = 50'
DATE: 18 DEC. 1990
COMM: #82-342
SHEET 9 of 13