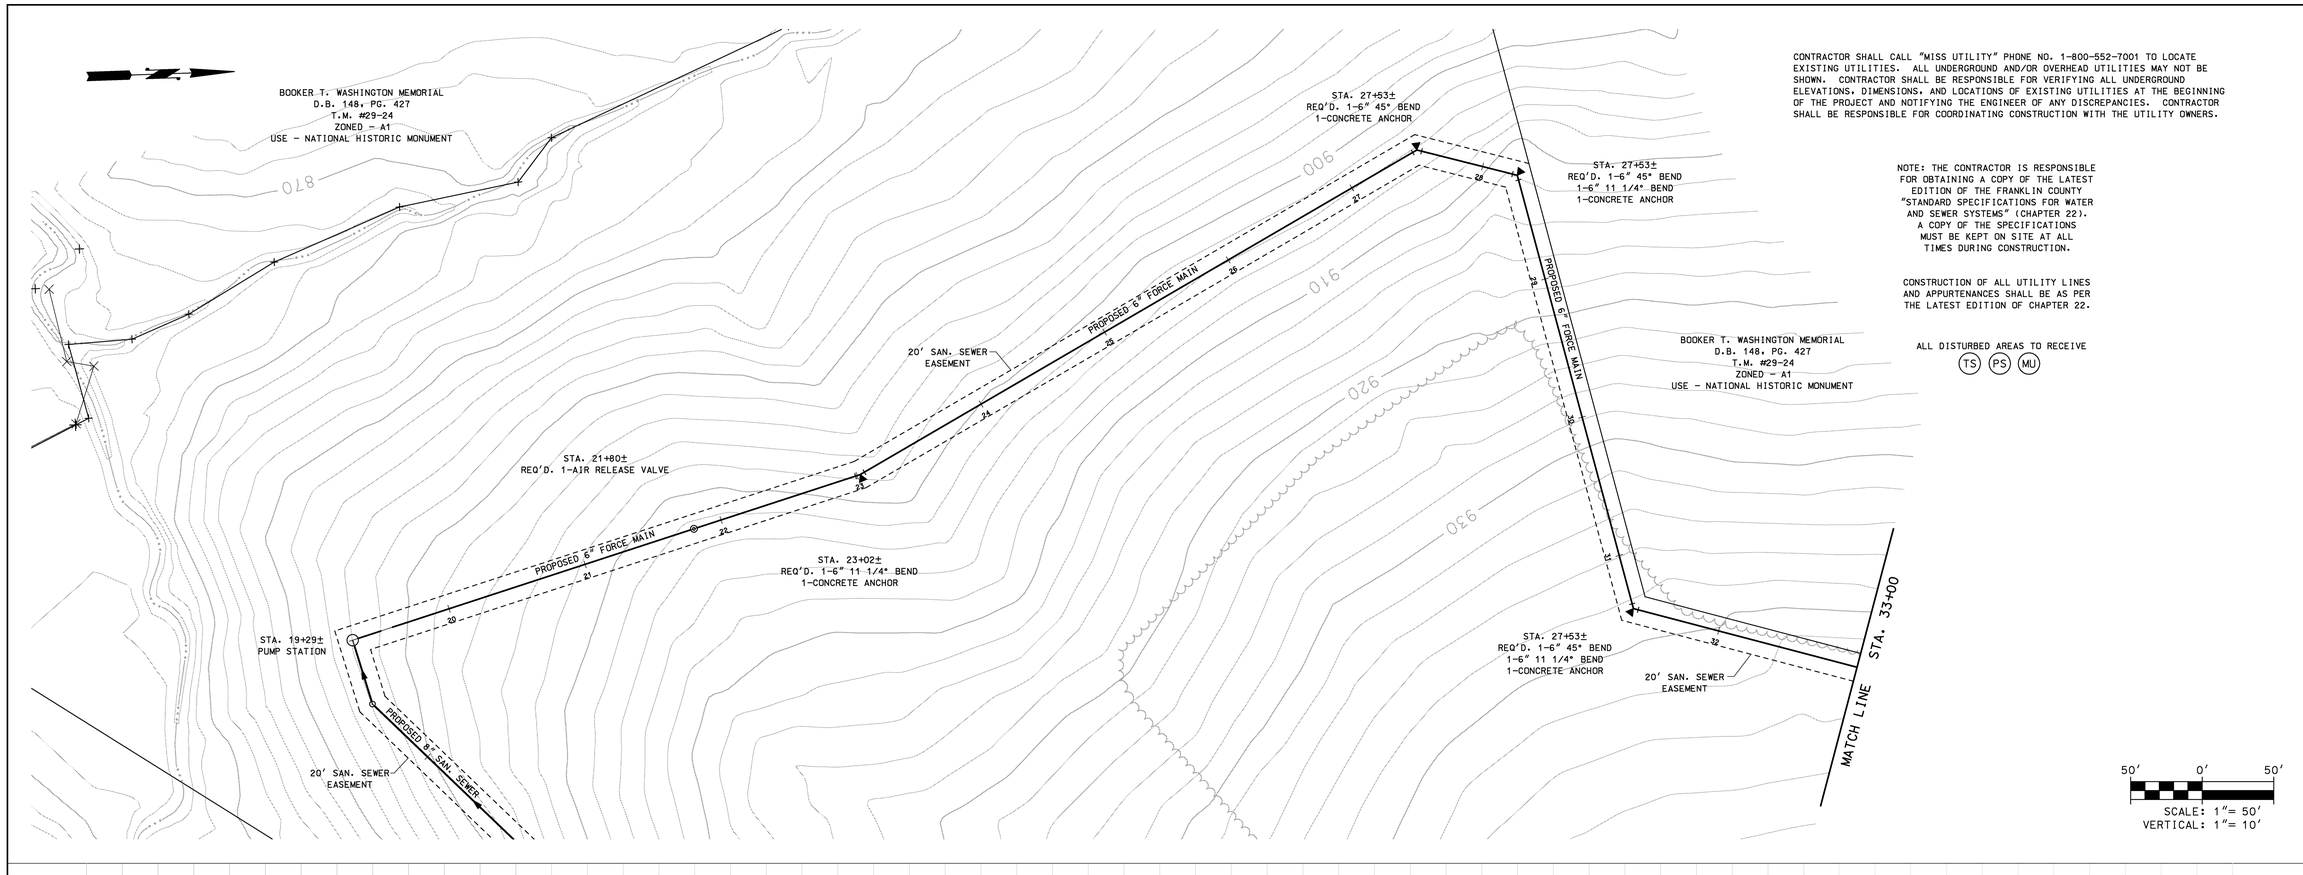

CONTRACTOR SHALL CALL "MISS UTILITY" PHONE NO. 1-800-552-7001 TO LOCATE EXISTING UTILITIES. ALL UNDERGROUND AND/OR OVERHEAD UTILITIES MAY NOT BE SHOWN. CONTRACTOR SHALL BE RESPONSIBLE FOR VERIFYING ALL UNDERGROUND ELEVATIONS, DIMENSIONS, AND LOCATIONS OF EXISTING UTILITIES AT THE BEGINNING OF THE PROJECT AND NOTIFYING THE ENGINEER OF ANY DISCREPANCIES. CONTRACTOR SHALL BE RESPONSIBLE FOR COORDINATING CONSTRUCTION WITH THE UTILITY OWNERS.

NOTE: THE CONTRACTOR IS RESPONSIBLE FOR OBTAINING A COPY OF THE LATEST EDITION OF THE FRANKLIN COUNTY "STANDARD SPECIFICATIONS FOR WATER AND SEWER SYSTEMS" (CHAPTER 22). A COPY OF THE SPECIFICATIONS MUST BE KEPT ON SITE AT ALL TIMES DURING CONSTRUCTION.

CONSTRUCTION OF ALL UTILITY LINES AND APPURTENANCES SHALL BE AS PER THE LATEST EDITION OF CHAPTER 22.

ALL DISTURBED AREAS TO RECEIVE
TS PS MU

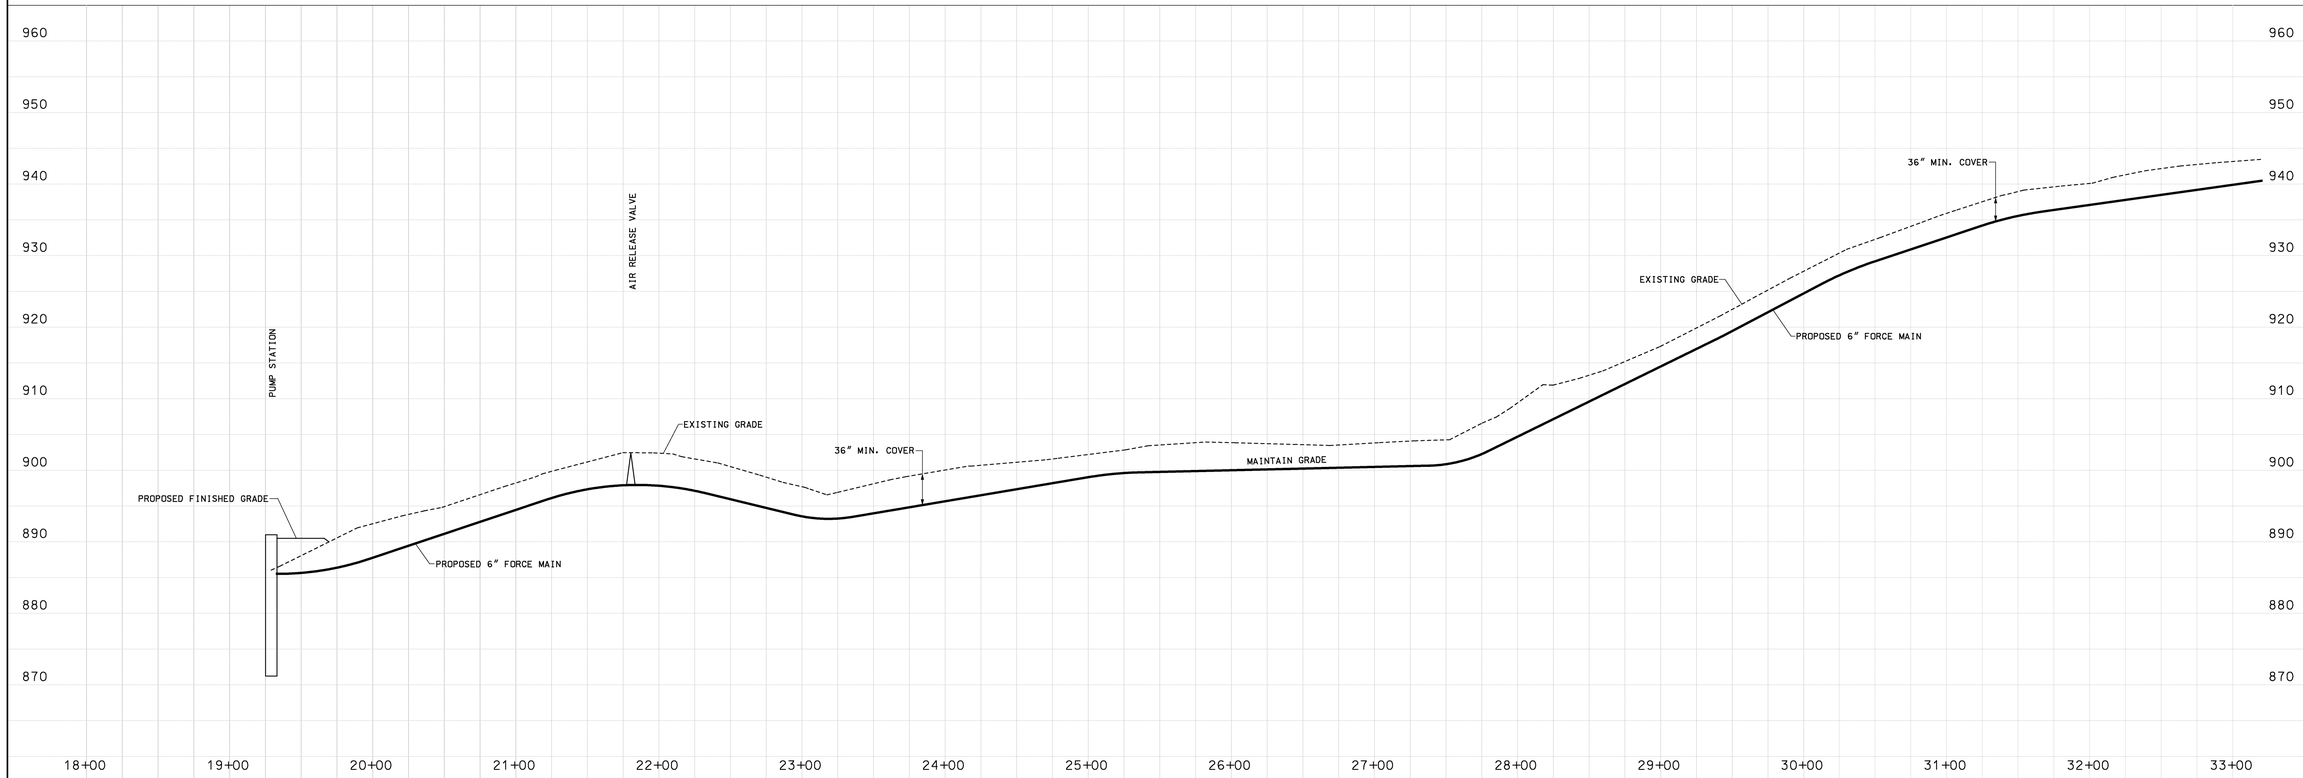

BERKLEY HOWELL & ASSOC., P.C.
ENGINEERS • SURVEYORS • PLANNERS
306 ENTERPRISE DRIVE, SUITE C
FOREST, VIRGINIA 24551
PHONE: (434)385-7548 FAX: (434)385-6178

COMMONWEALTH OF VIRGINIA
WM. D. BERKLEY, JR.
Lic. No. 10759
04-25-08
PROFESSIONAL ENGINEER

WESTLAKE VILLAGE BUSINESS PARK SOUTH SEWERAGE FACILITIES

GILLS CREEK DISTRICT FRANKLIN CO., VA.

FORCE MAIN PLAN & PROFILE

DATE: 01-10-08
DRAWN:
CHECKED:

REVISIONS

NO.	DATE
1	03-04-08
2	03-31-08
3	04-14-08
4	04-25-08

SCALES
HORIZ: AS SHOWN
VERT: AS SHOWN

COMM. NO.
030066

SHEET NO.
4 OF 19

M:\Projects-BHA\030066\dgn\RWS\SEWER\WLS GRAVITY SEWER & FORCE MAIN\SHEET 04 FORCE MAIN P&P.dgn - Default